


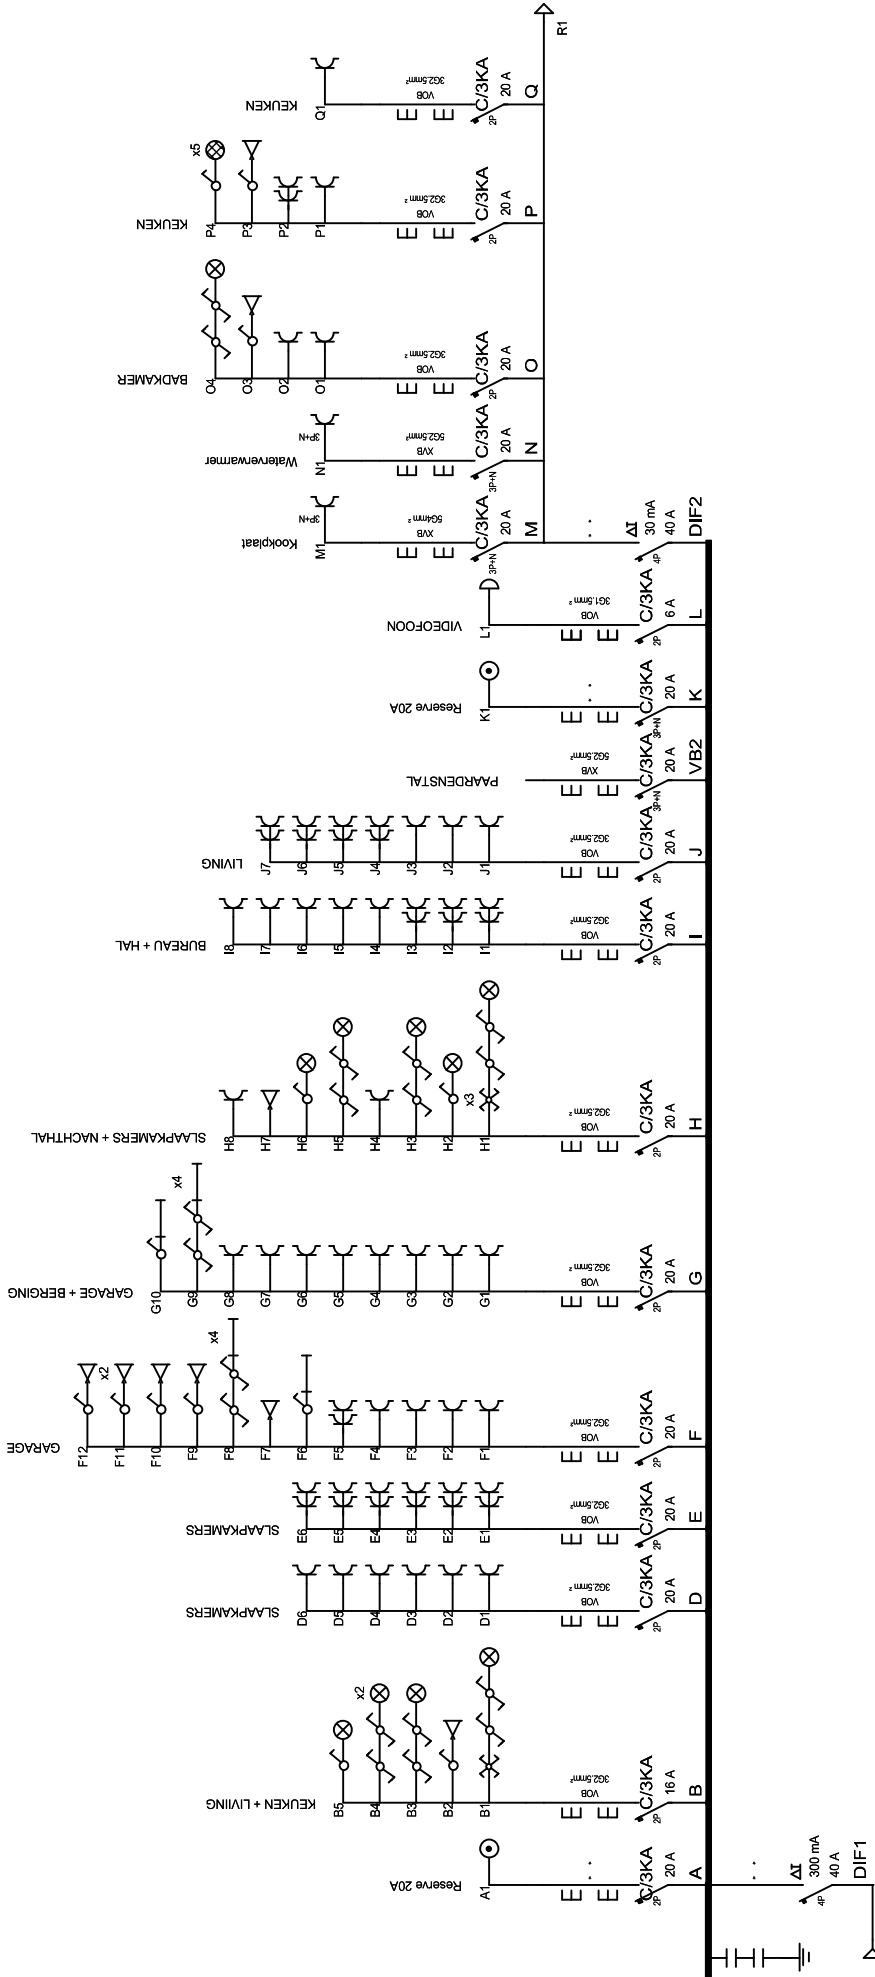

INSTALLATEUR		KEURING		WERF		Schema 1A		3N, 400V/230V~	
Naam	FEYEN BVBA	ORGANIS.	OCB	Naam	KATHAGEN - VANHOLZAETS				
BTW	BED473505005	Naam	AGTEN CARINE	Straat	EETSEVELDSTRAAT 3				
Datum	06/02/2026	Datum	06/02/2026	Gemeene	BREE				
Handteek	05005	Handteek	AGTEN CARINE	Handteek	.				