


AA2 ZOLDER

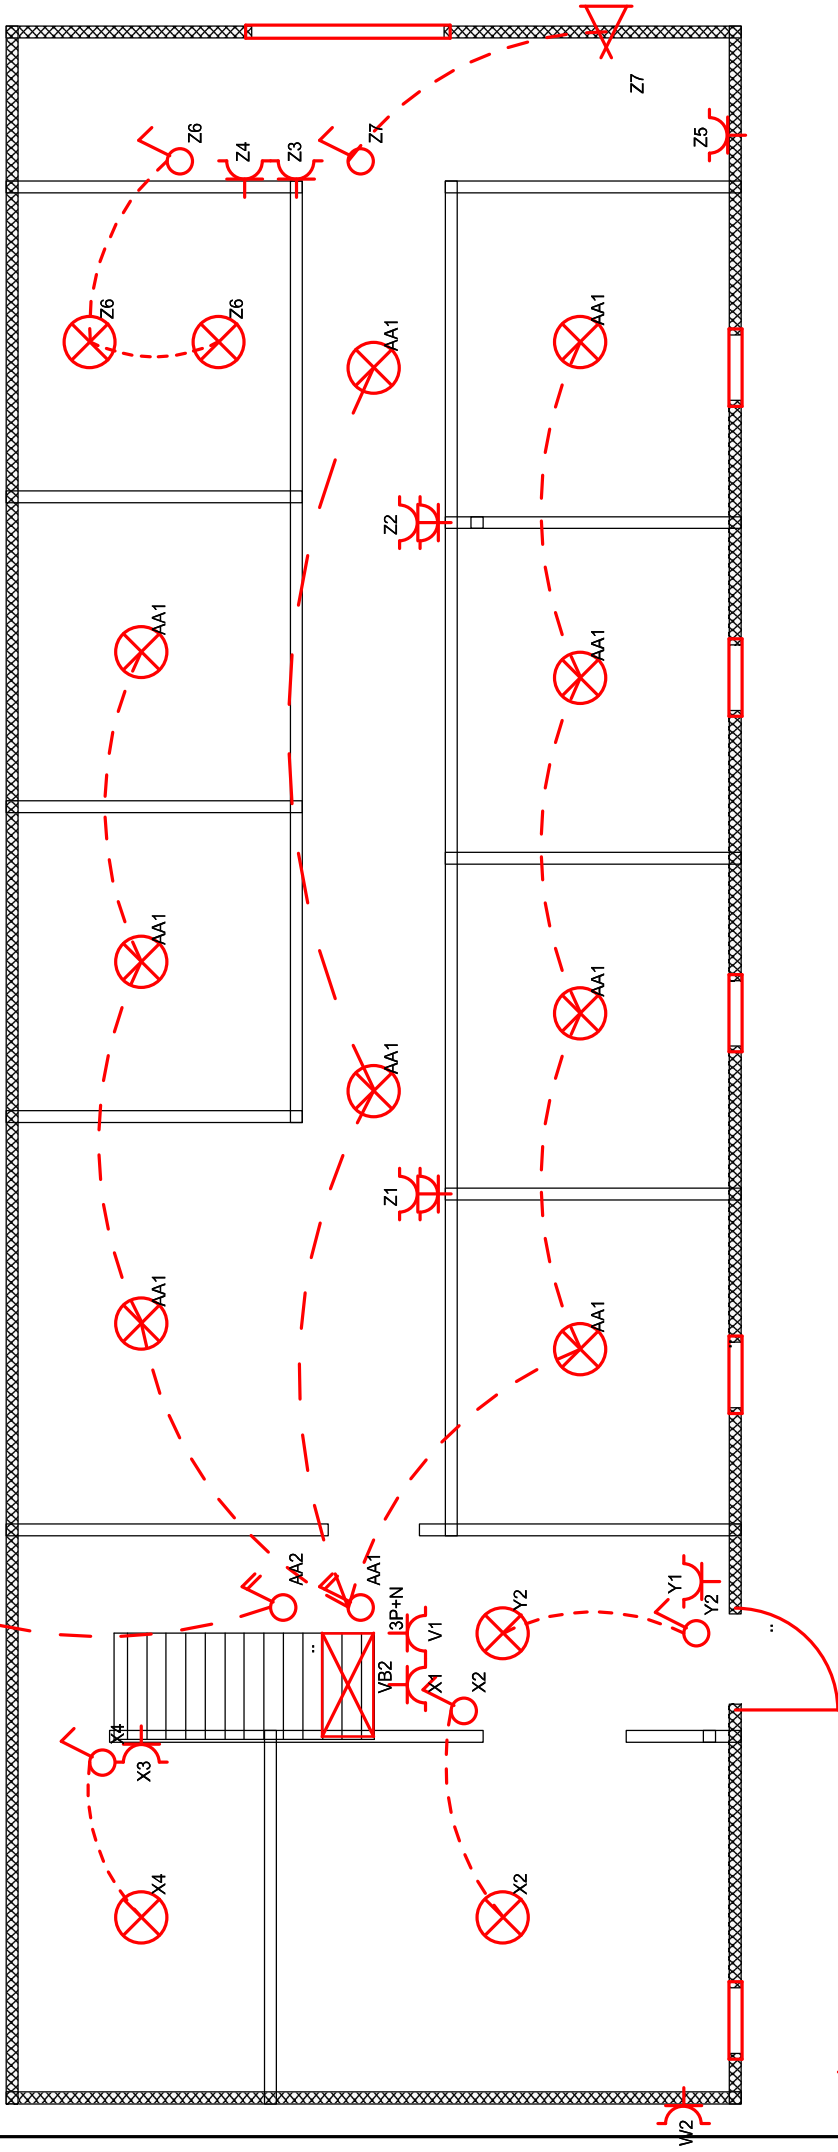

POORT

INSTALLATEUR		KEURING		WERF	PAARDENSTAL		3N, 400V/230V~
Naam	FEYEN BVBA	ORGANIS.	OCB	Naam	KATHAGEN - VANHOLZAETS		
BTW	BE0473505005	Naam	AGTEN CARINE	Straat	EETSEVELDSTRAAT 3		
Datum	01/02/2026	Datum	06/02/2026	Gemeen	BREE		
Handtek	05005	Handtek	AGTEN CARINE	Handtek	..		