

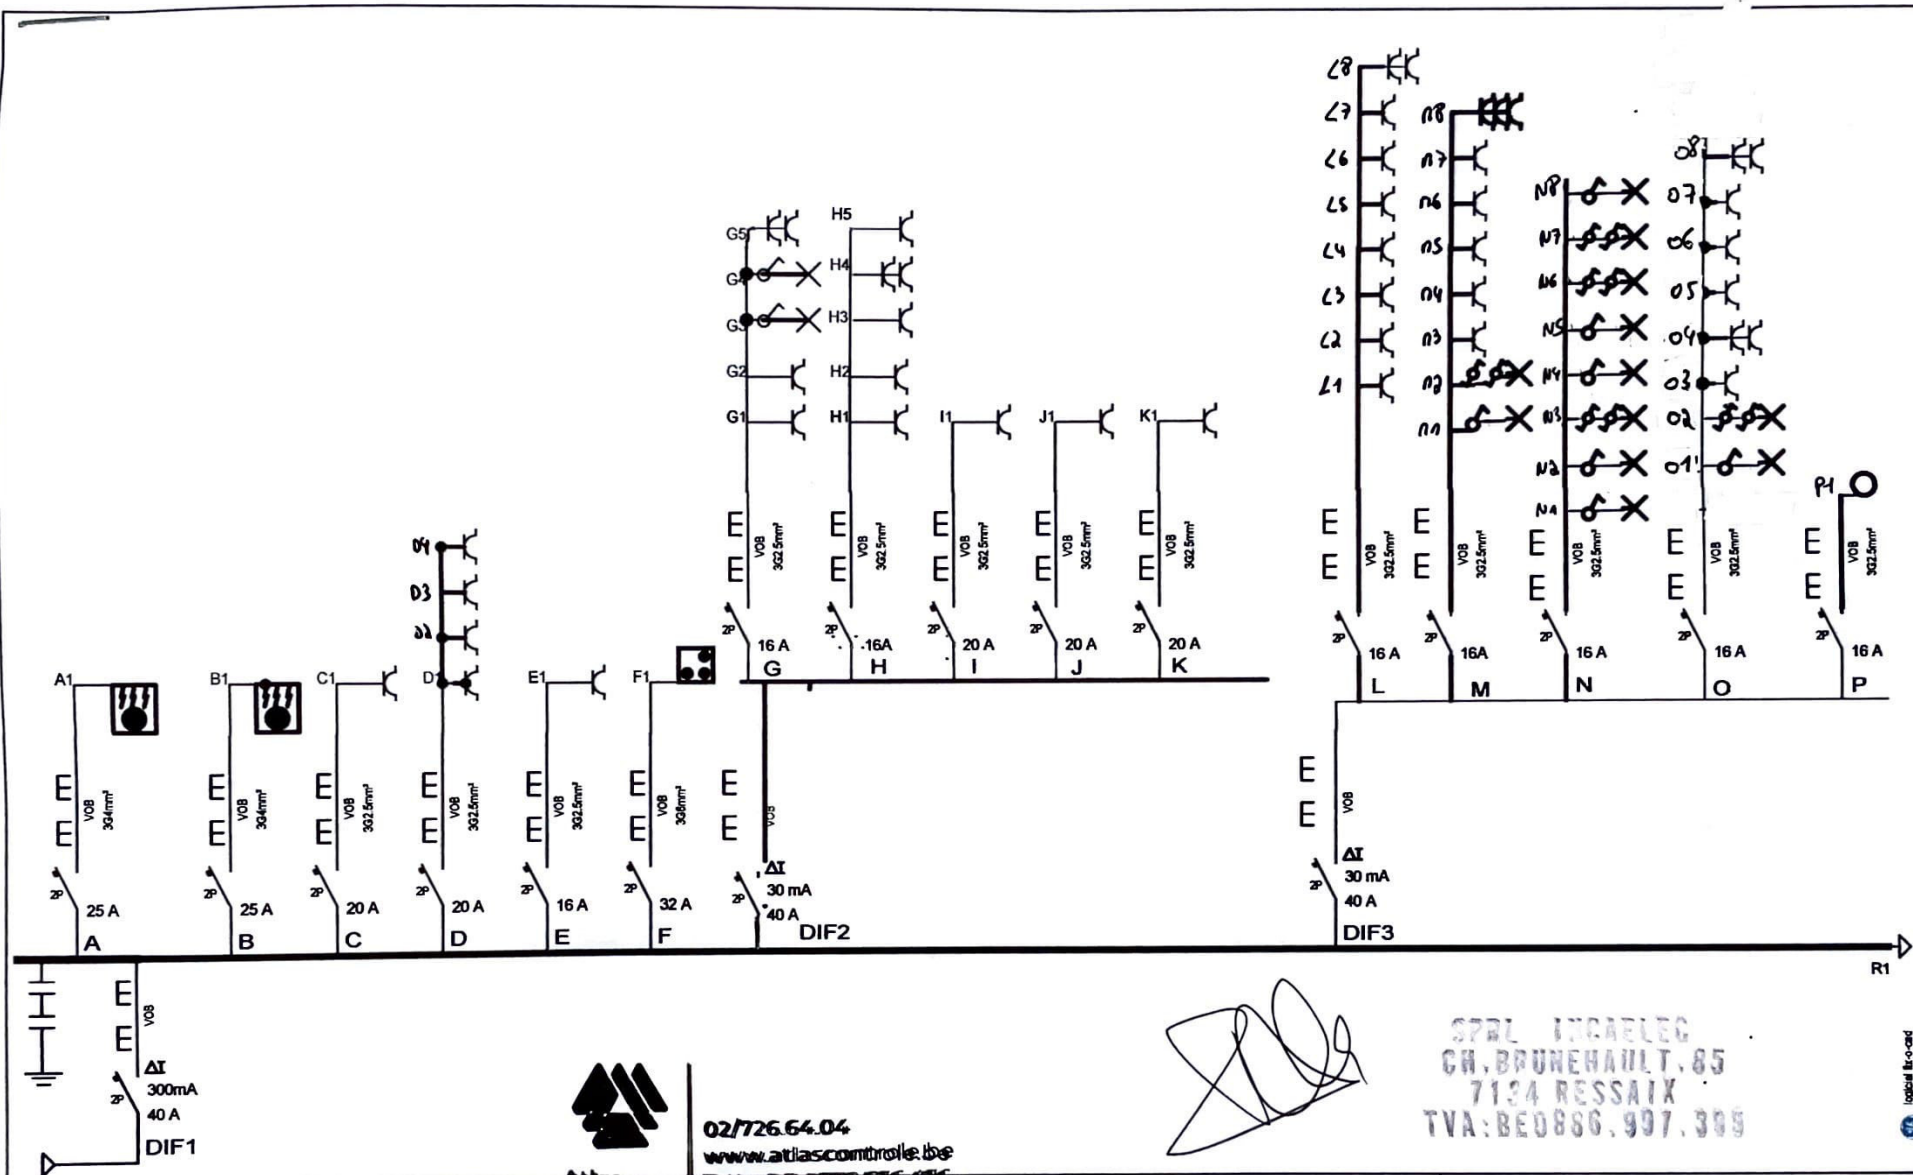


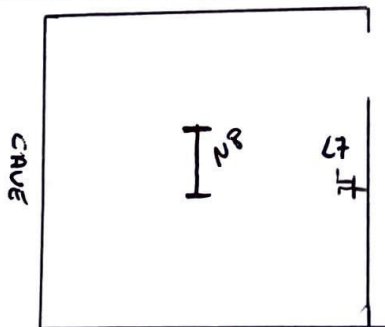

INSTALLATEUR Norm SPRL INCAELEC TVA BE 0686.997.395 Date 25/04/2024 Sign INCAELEC	CONTRÔLE 02/726.64.04 www.atlascontrol.be TVA BE 0752.556.476 663-INS	CHANTIER Norm [REDACTED] Rue PERNAUX, C Comm 7190 ECAUSSINES Sign ..	Drôite Schema1A 2X230V~
--	--	---	--------------------------------------

1 m. 1/40 ème.

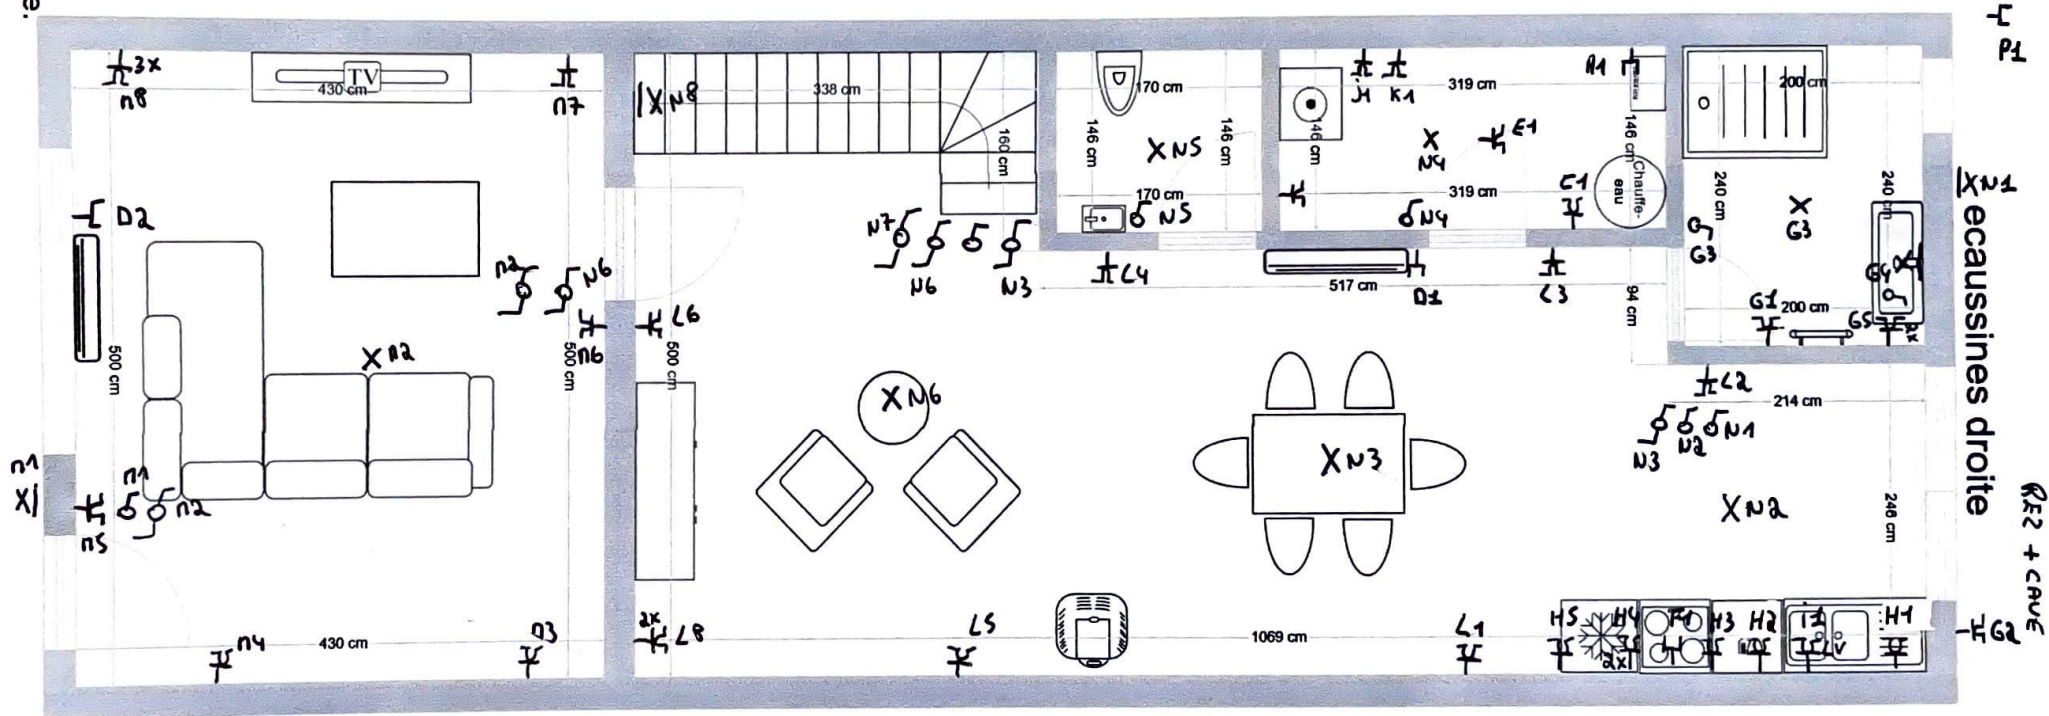

Atlas
Contrôle.



02/726.64.04
www.atlascontrole.be
TVA : BE 0732.536.476
663-INSP

RUE PERNIAUX, 6
7190 ECAUSINES

SPRL INCAELEC
CH. BRUNEAULT, 85
7134 RESSAIX
TVA: BE0886.997.395



ecaussines droite ETAGE + COMBLES

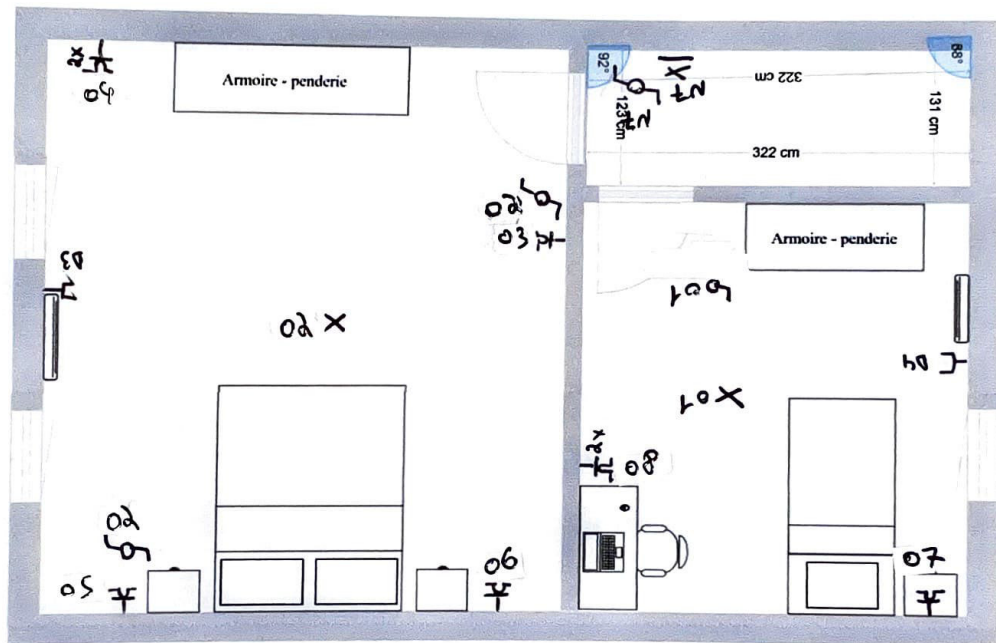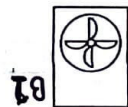

Atlas
Contrôle

02/726.64.04
www.atlascontrole.be
TVA : BE 0732.536.476
663-INSP

RUE PERNIAUX, 6
7190 ECAUSSINES

SPRL INCAELEC
CH. BRUNEHULT, 85
7134 RESSAIX
TVA: BE0886.997.395

