




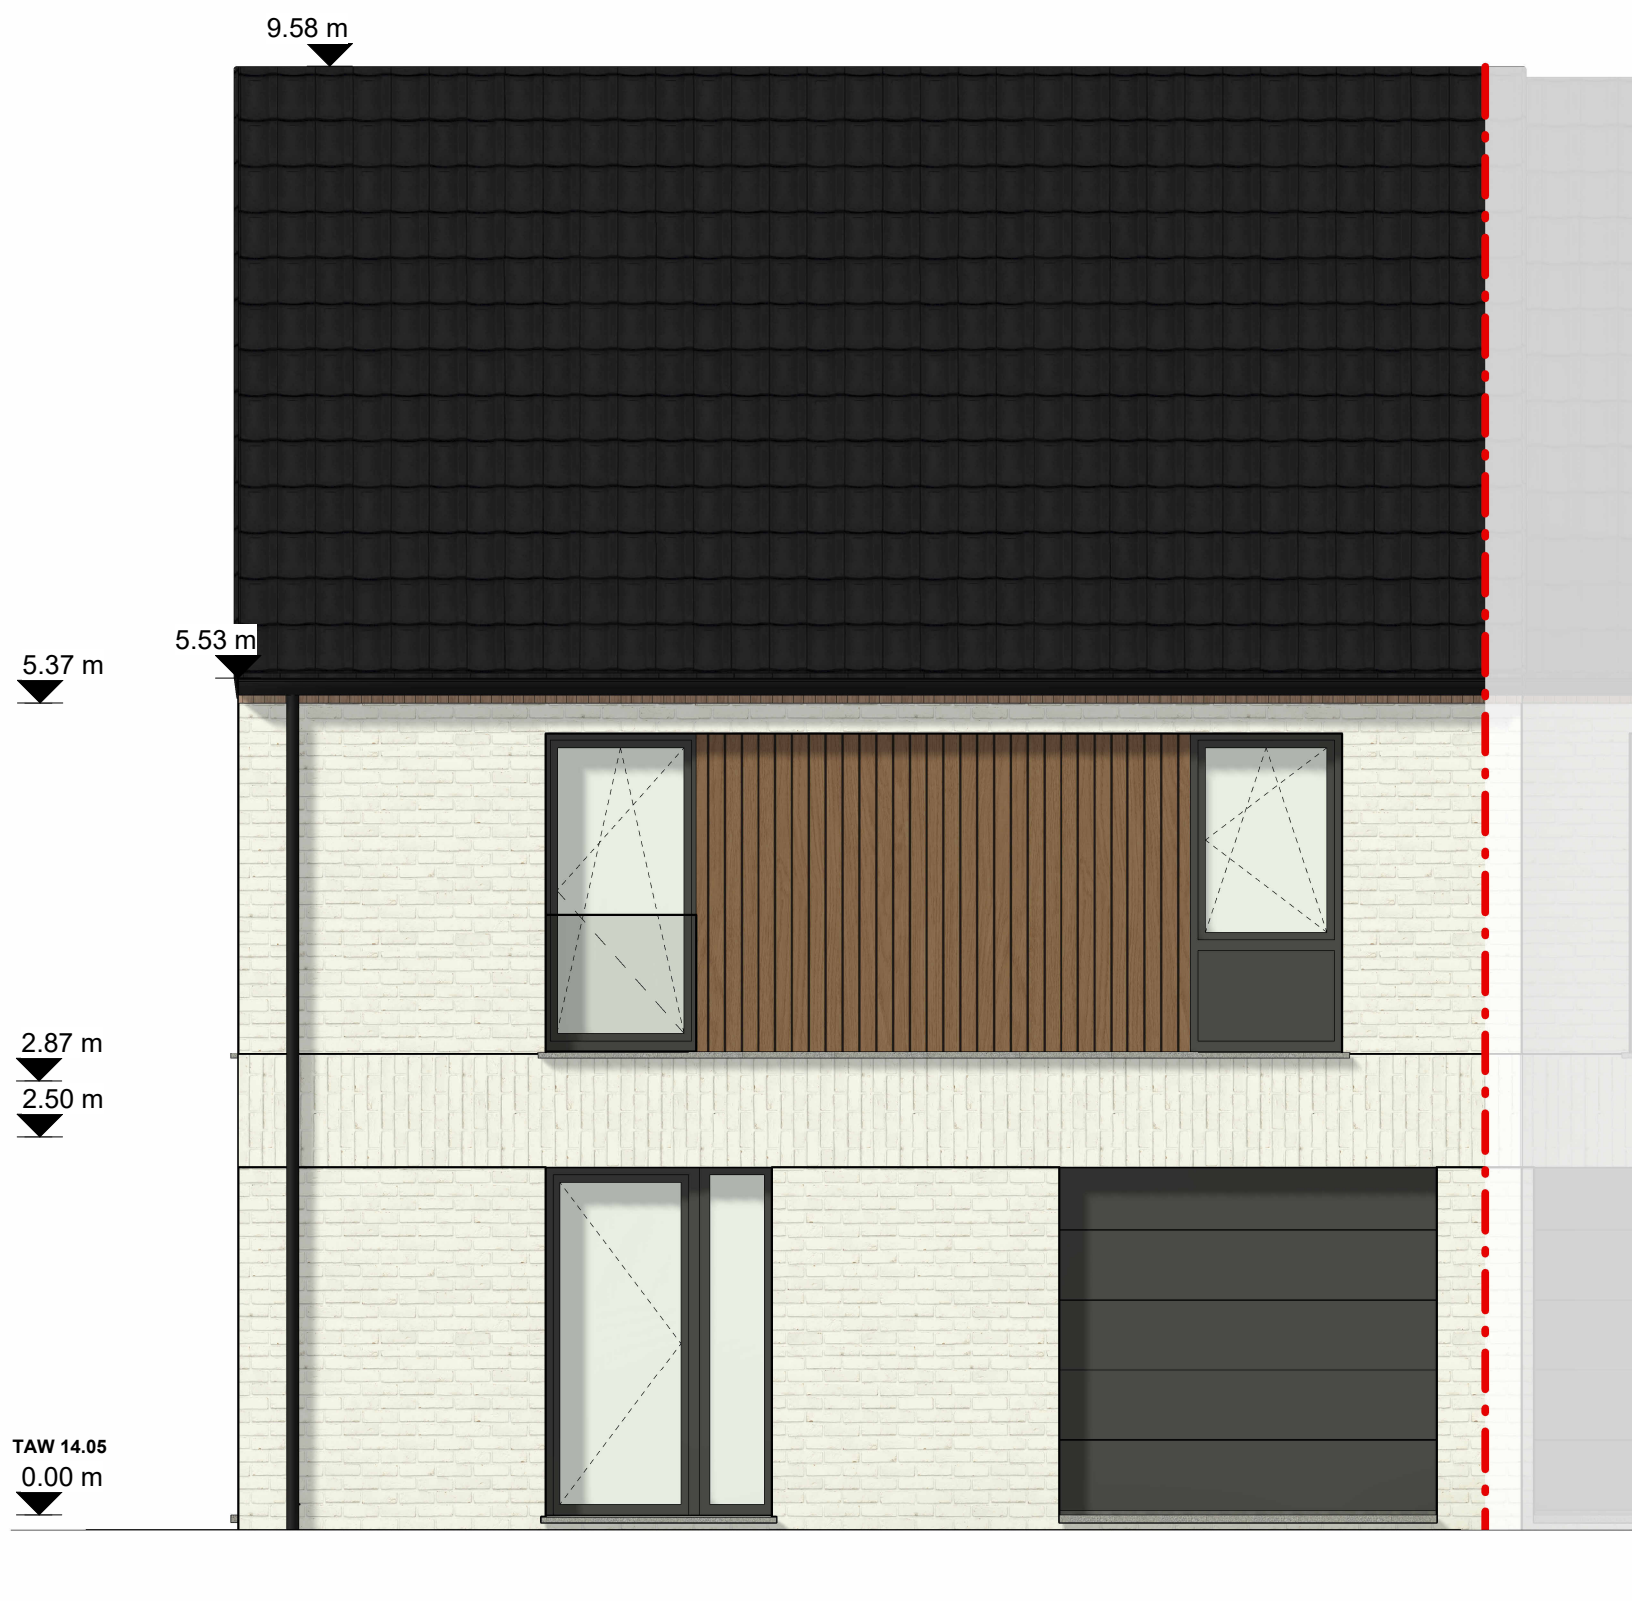


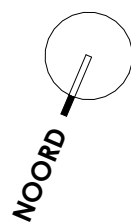

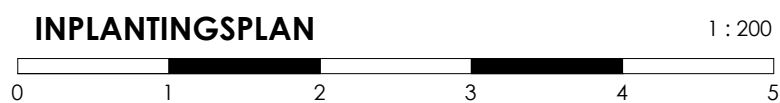


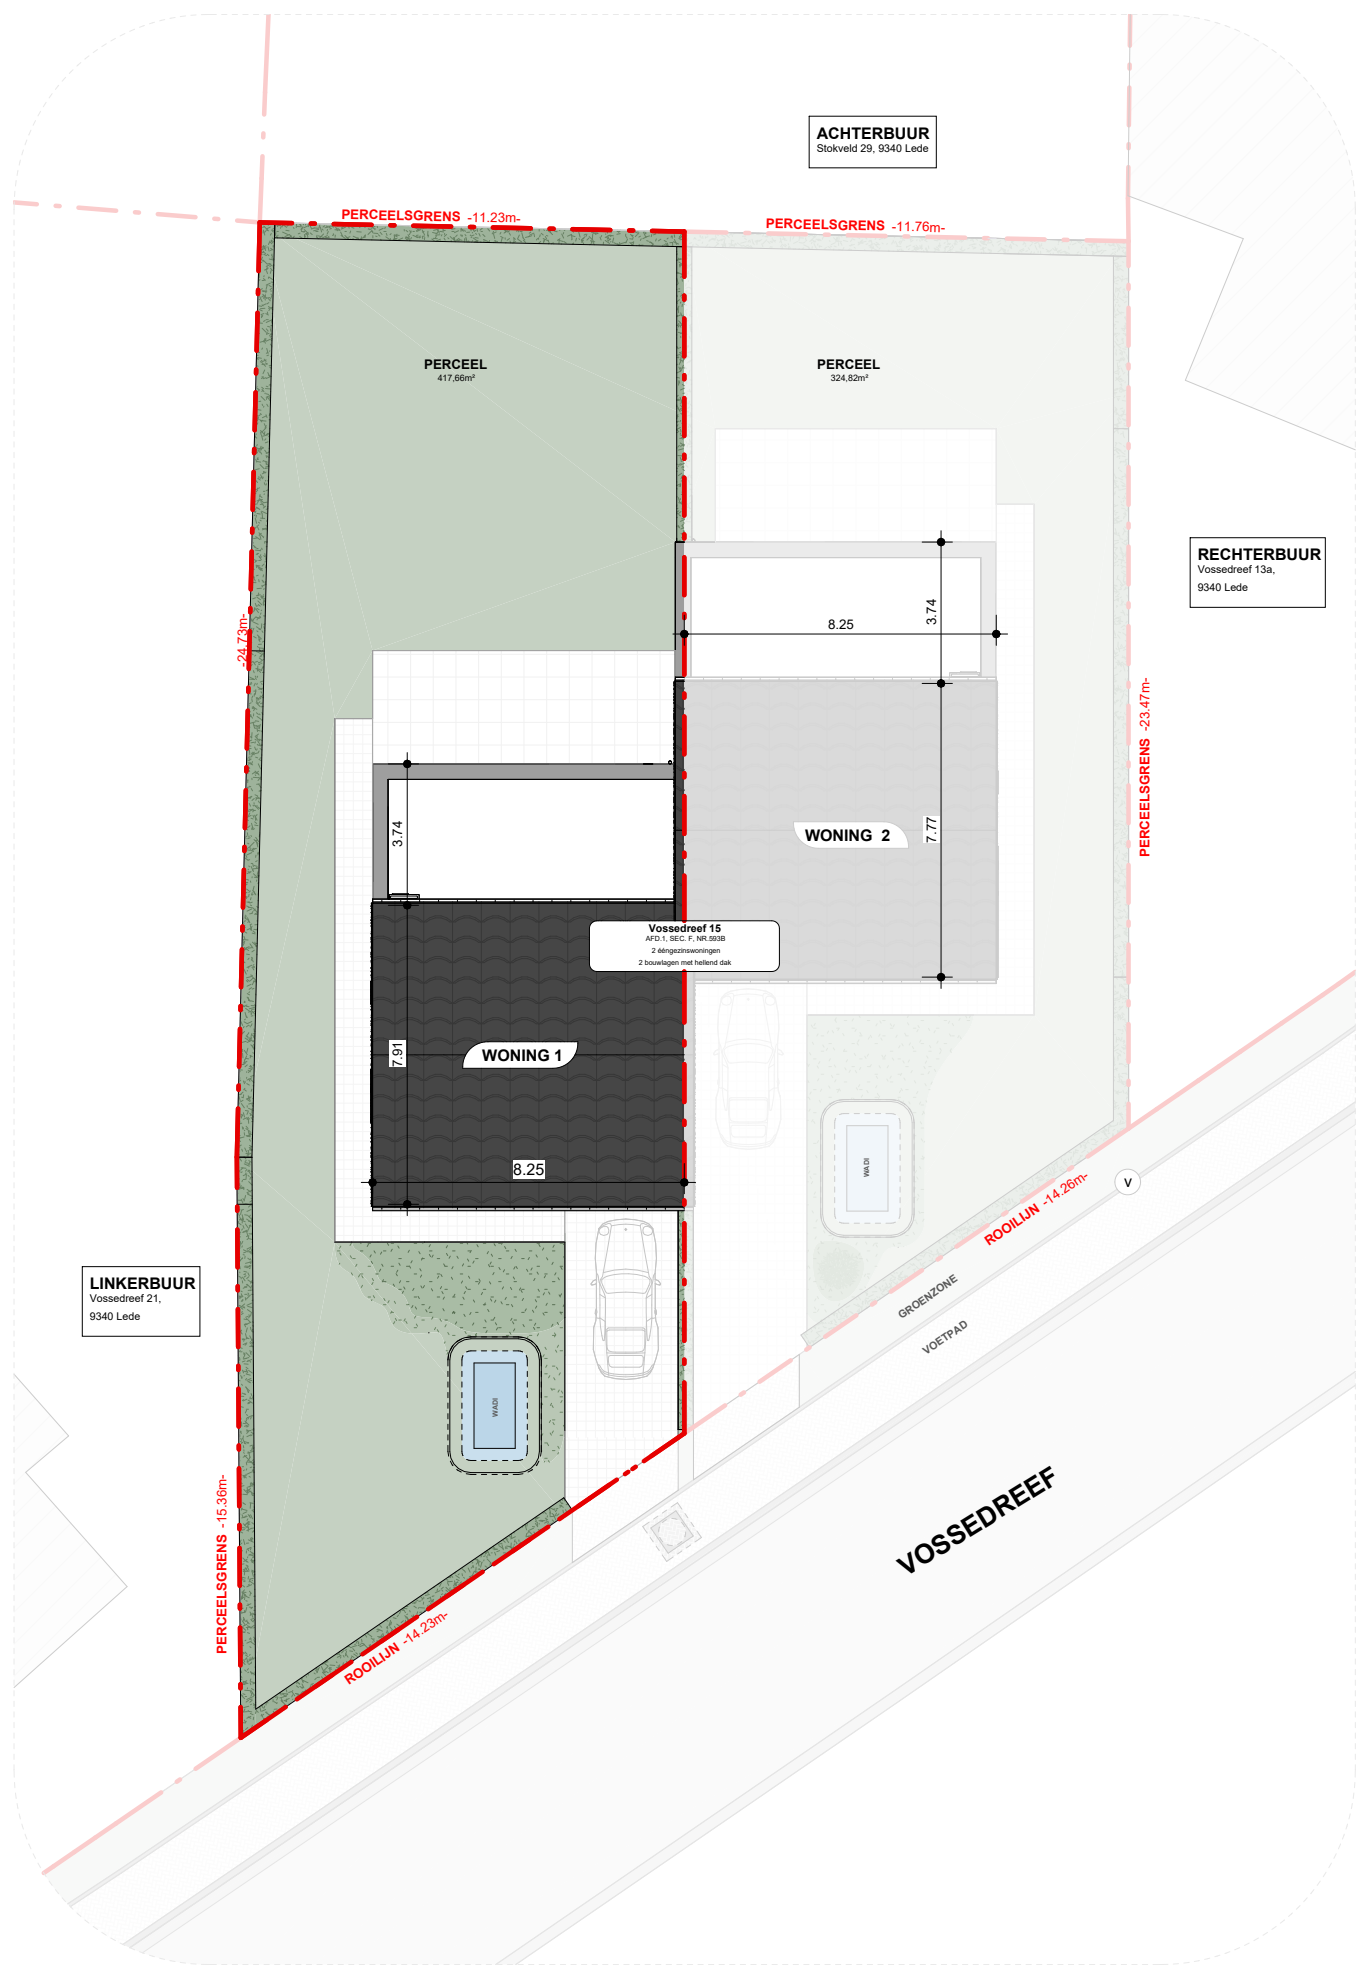

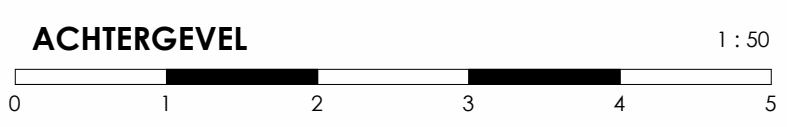

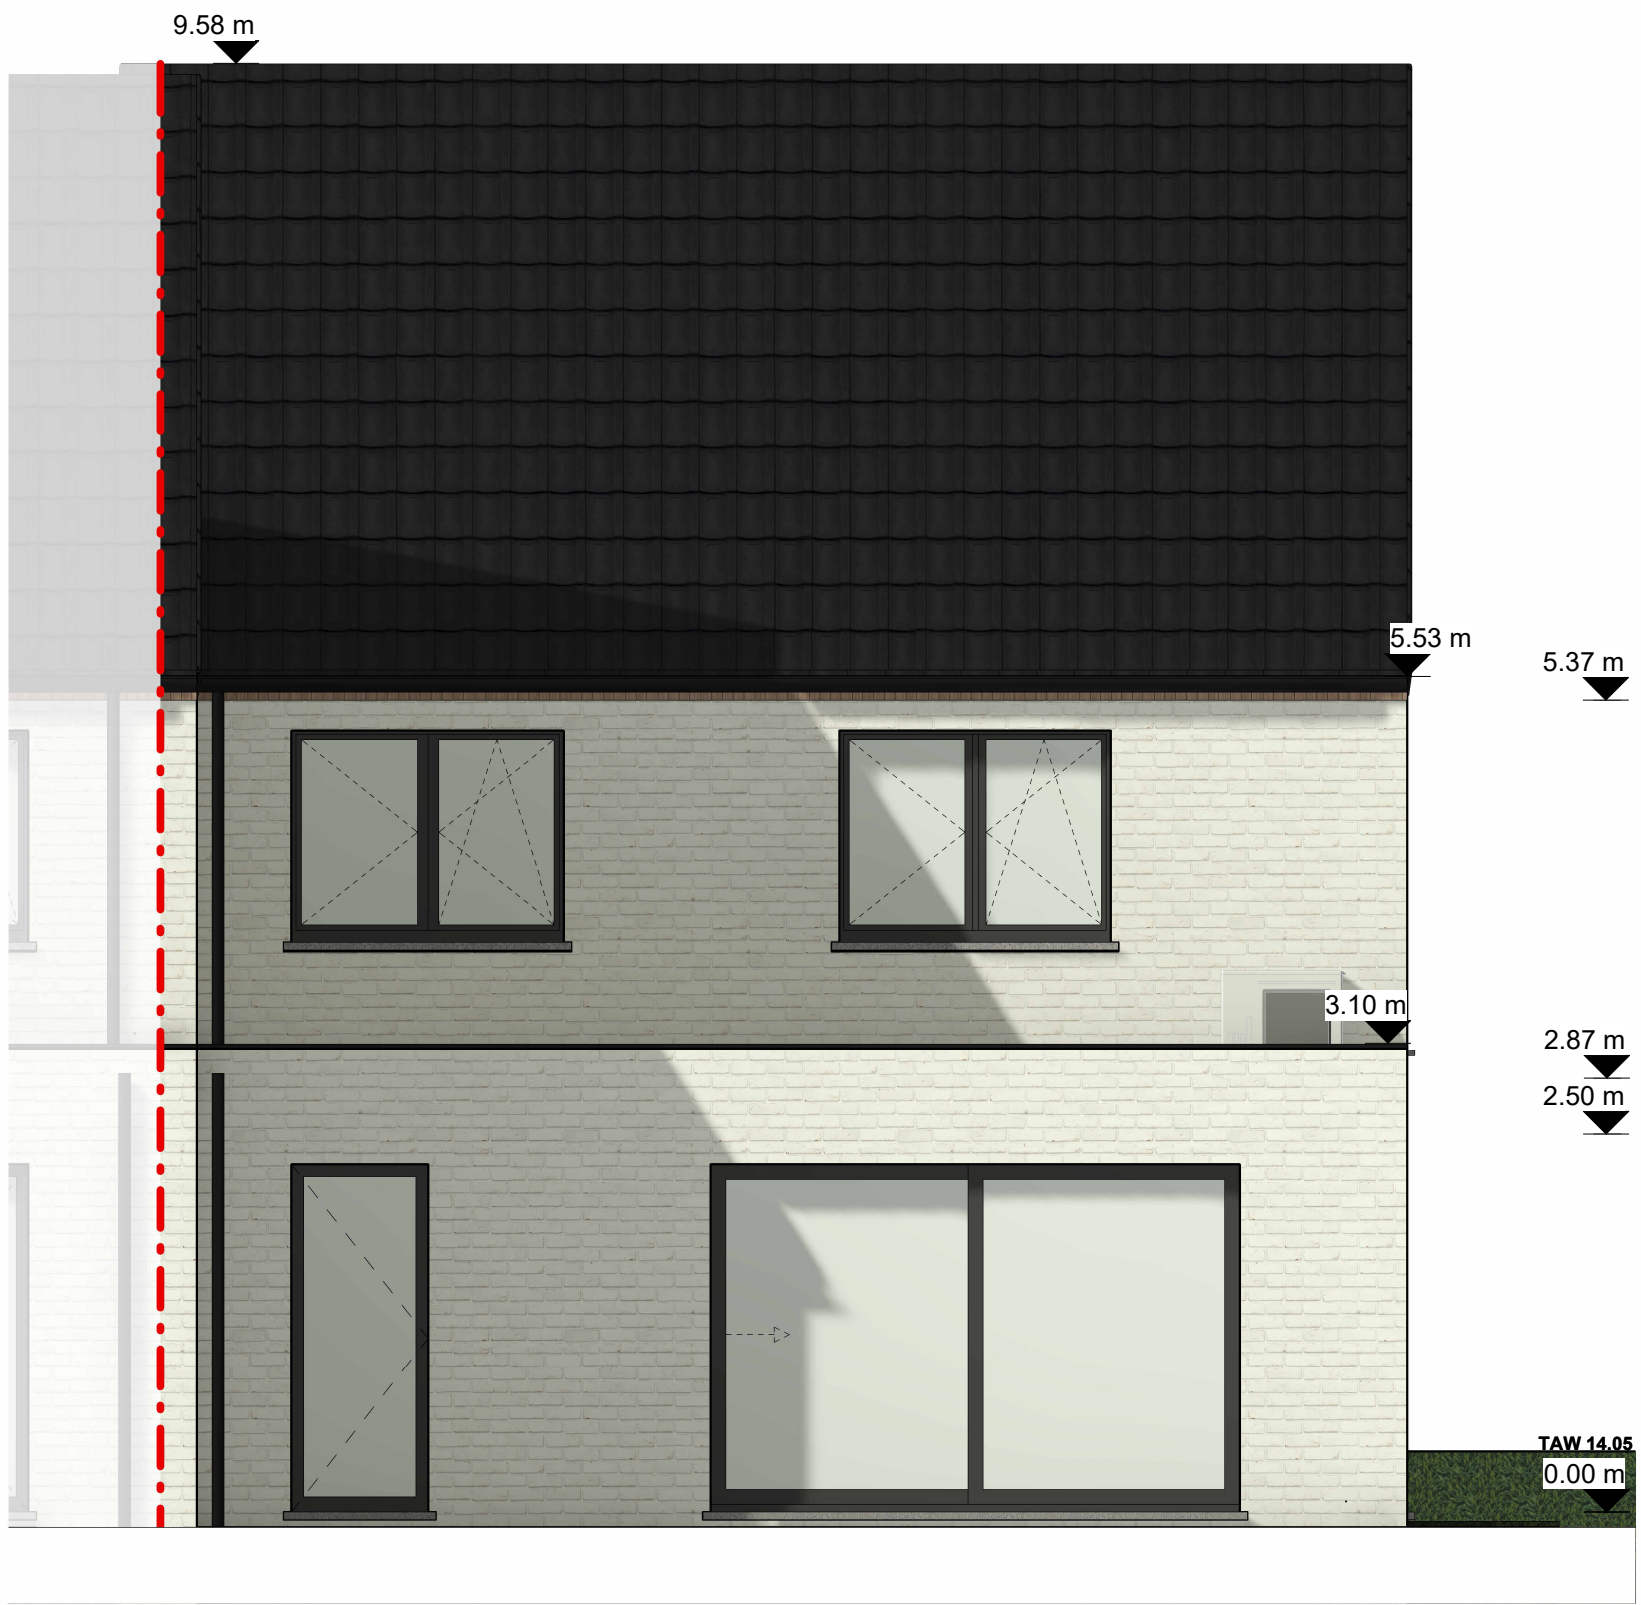

ZIJGEVEL LINKS 1 : 50

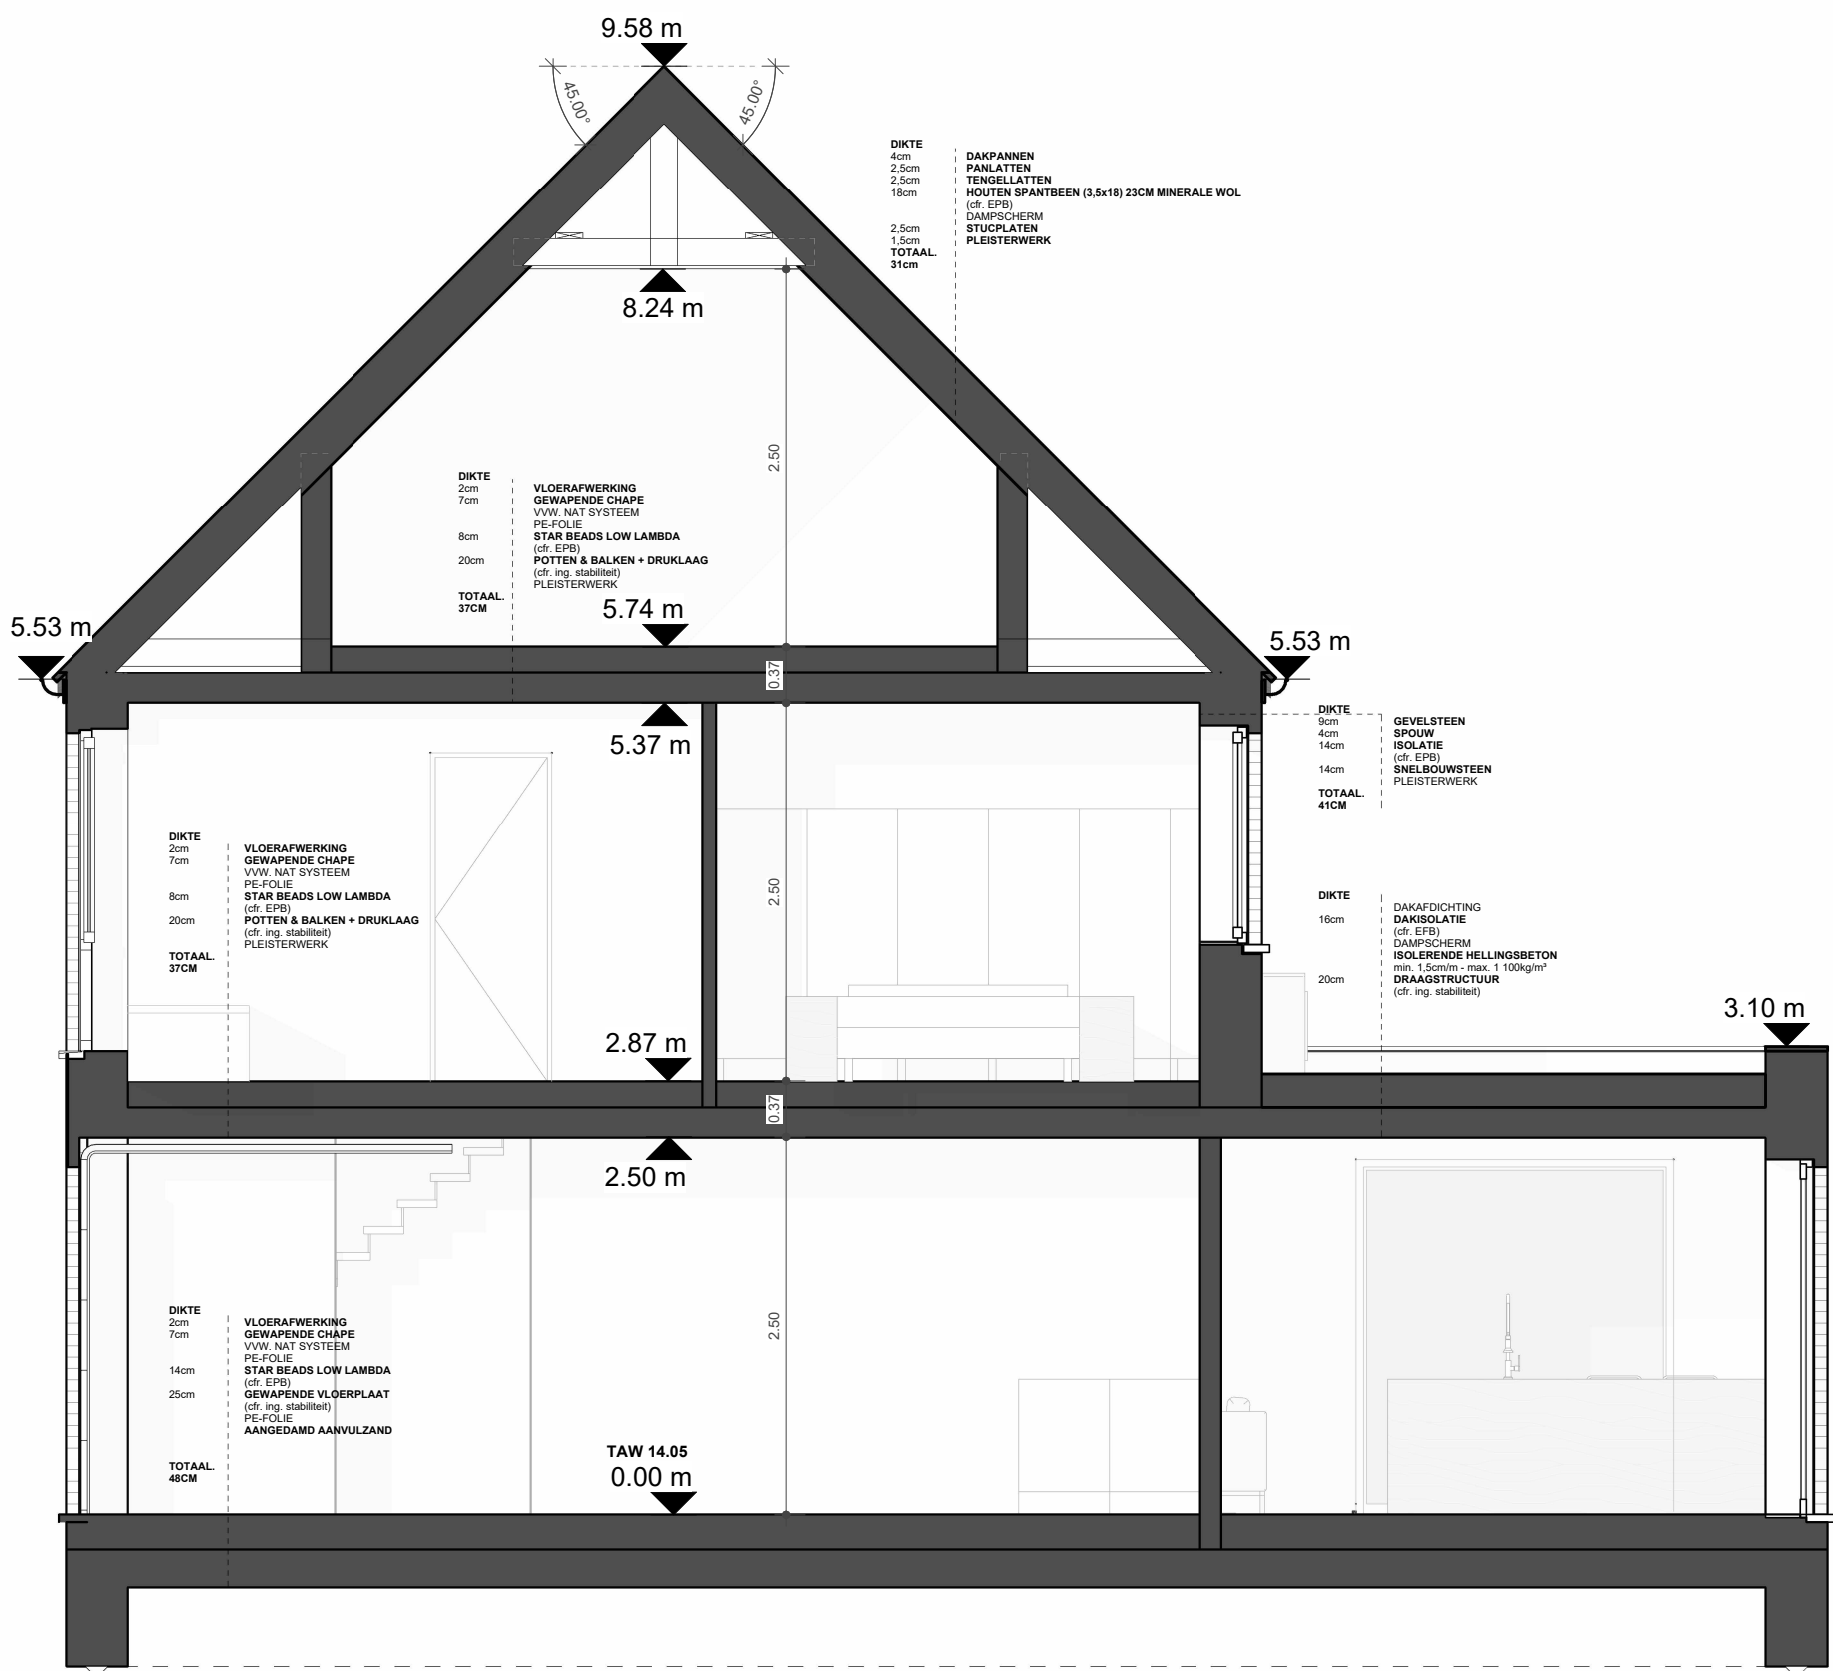

SNEDE

1 : 50

