




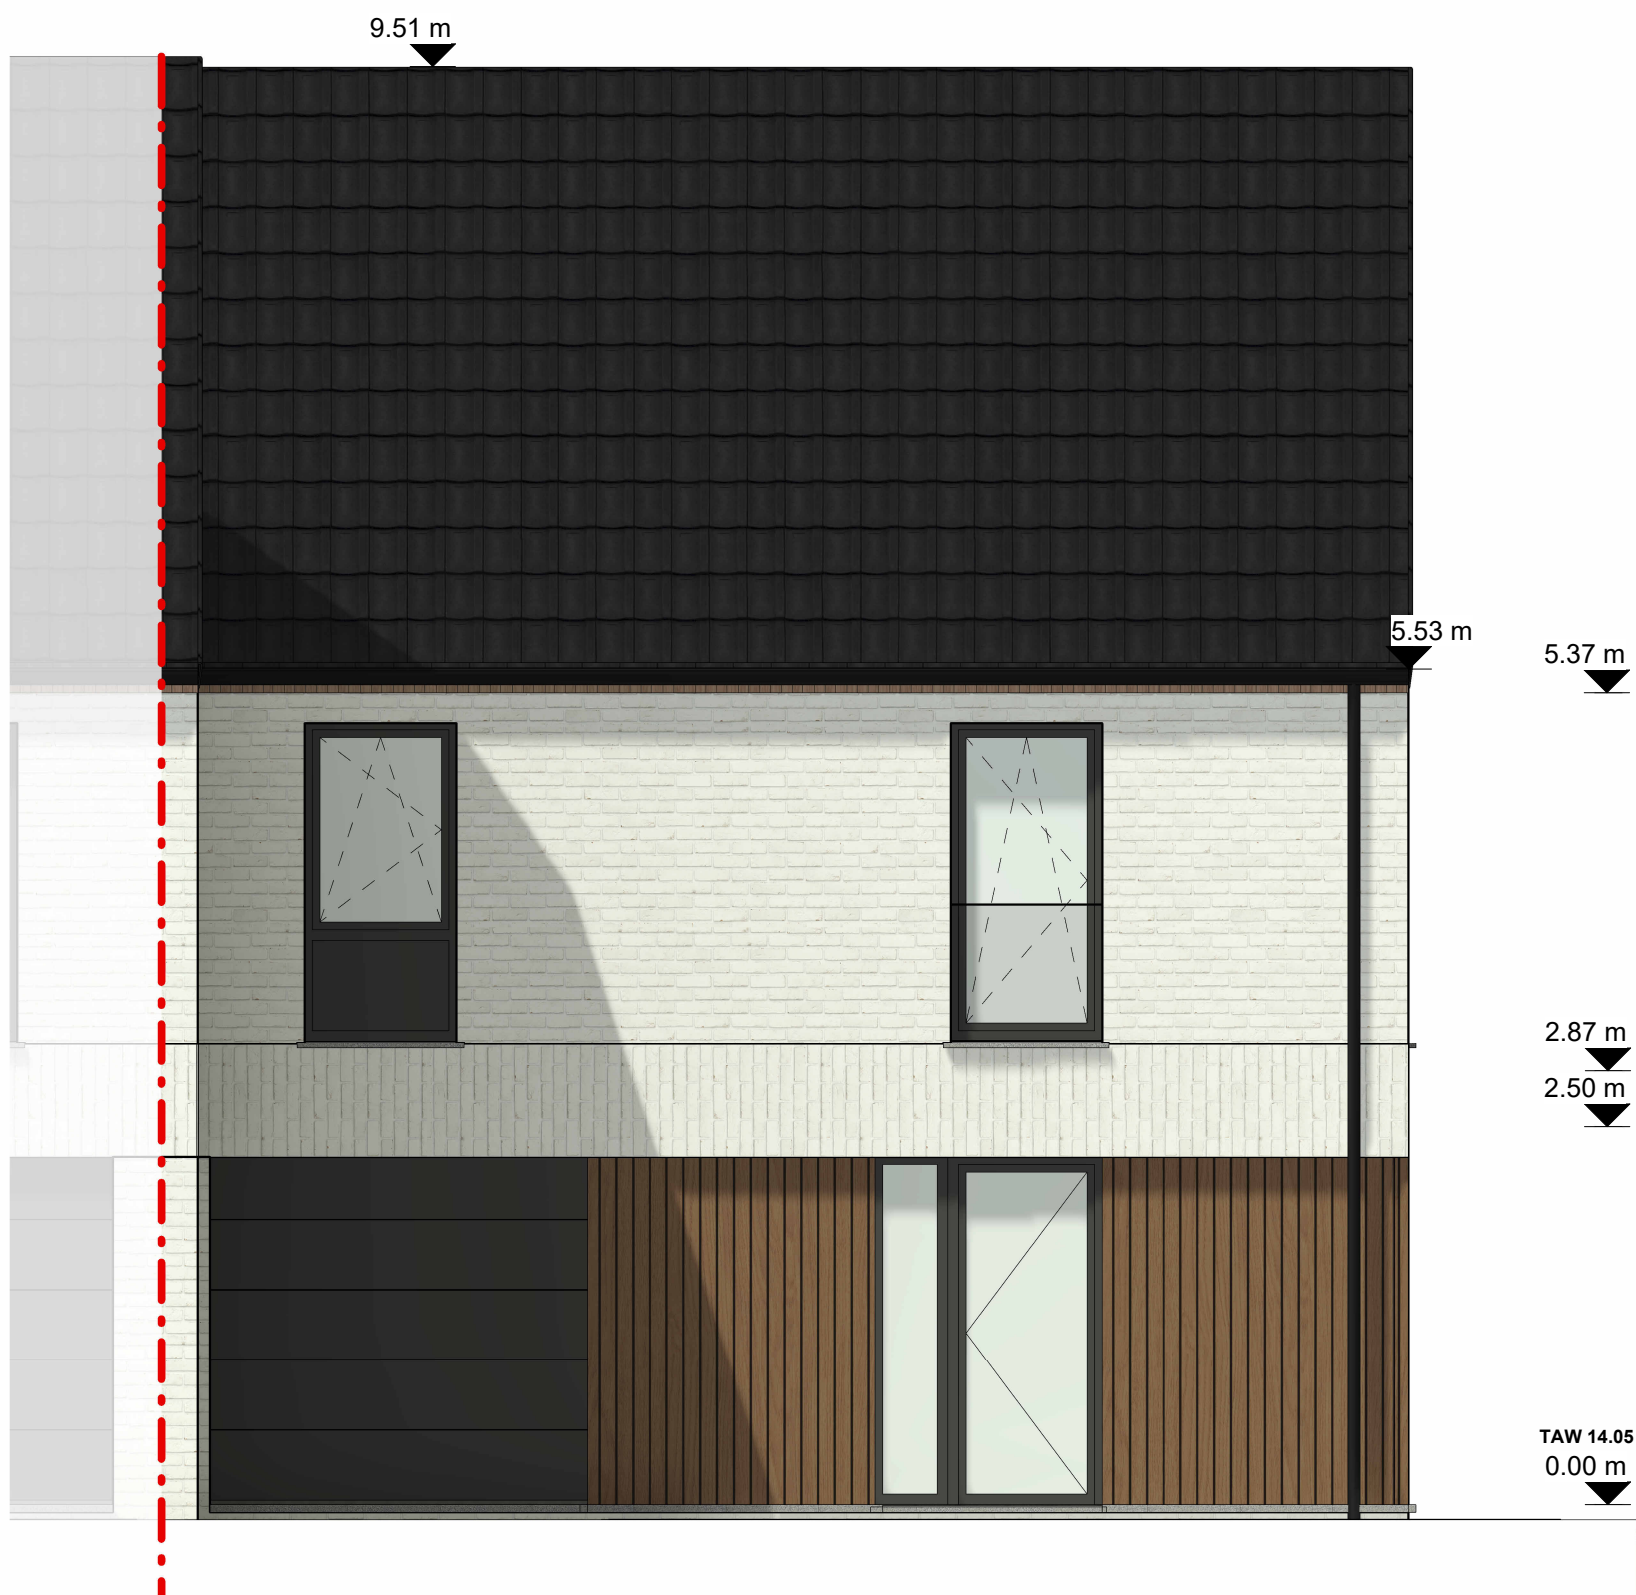


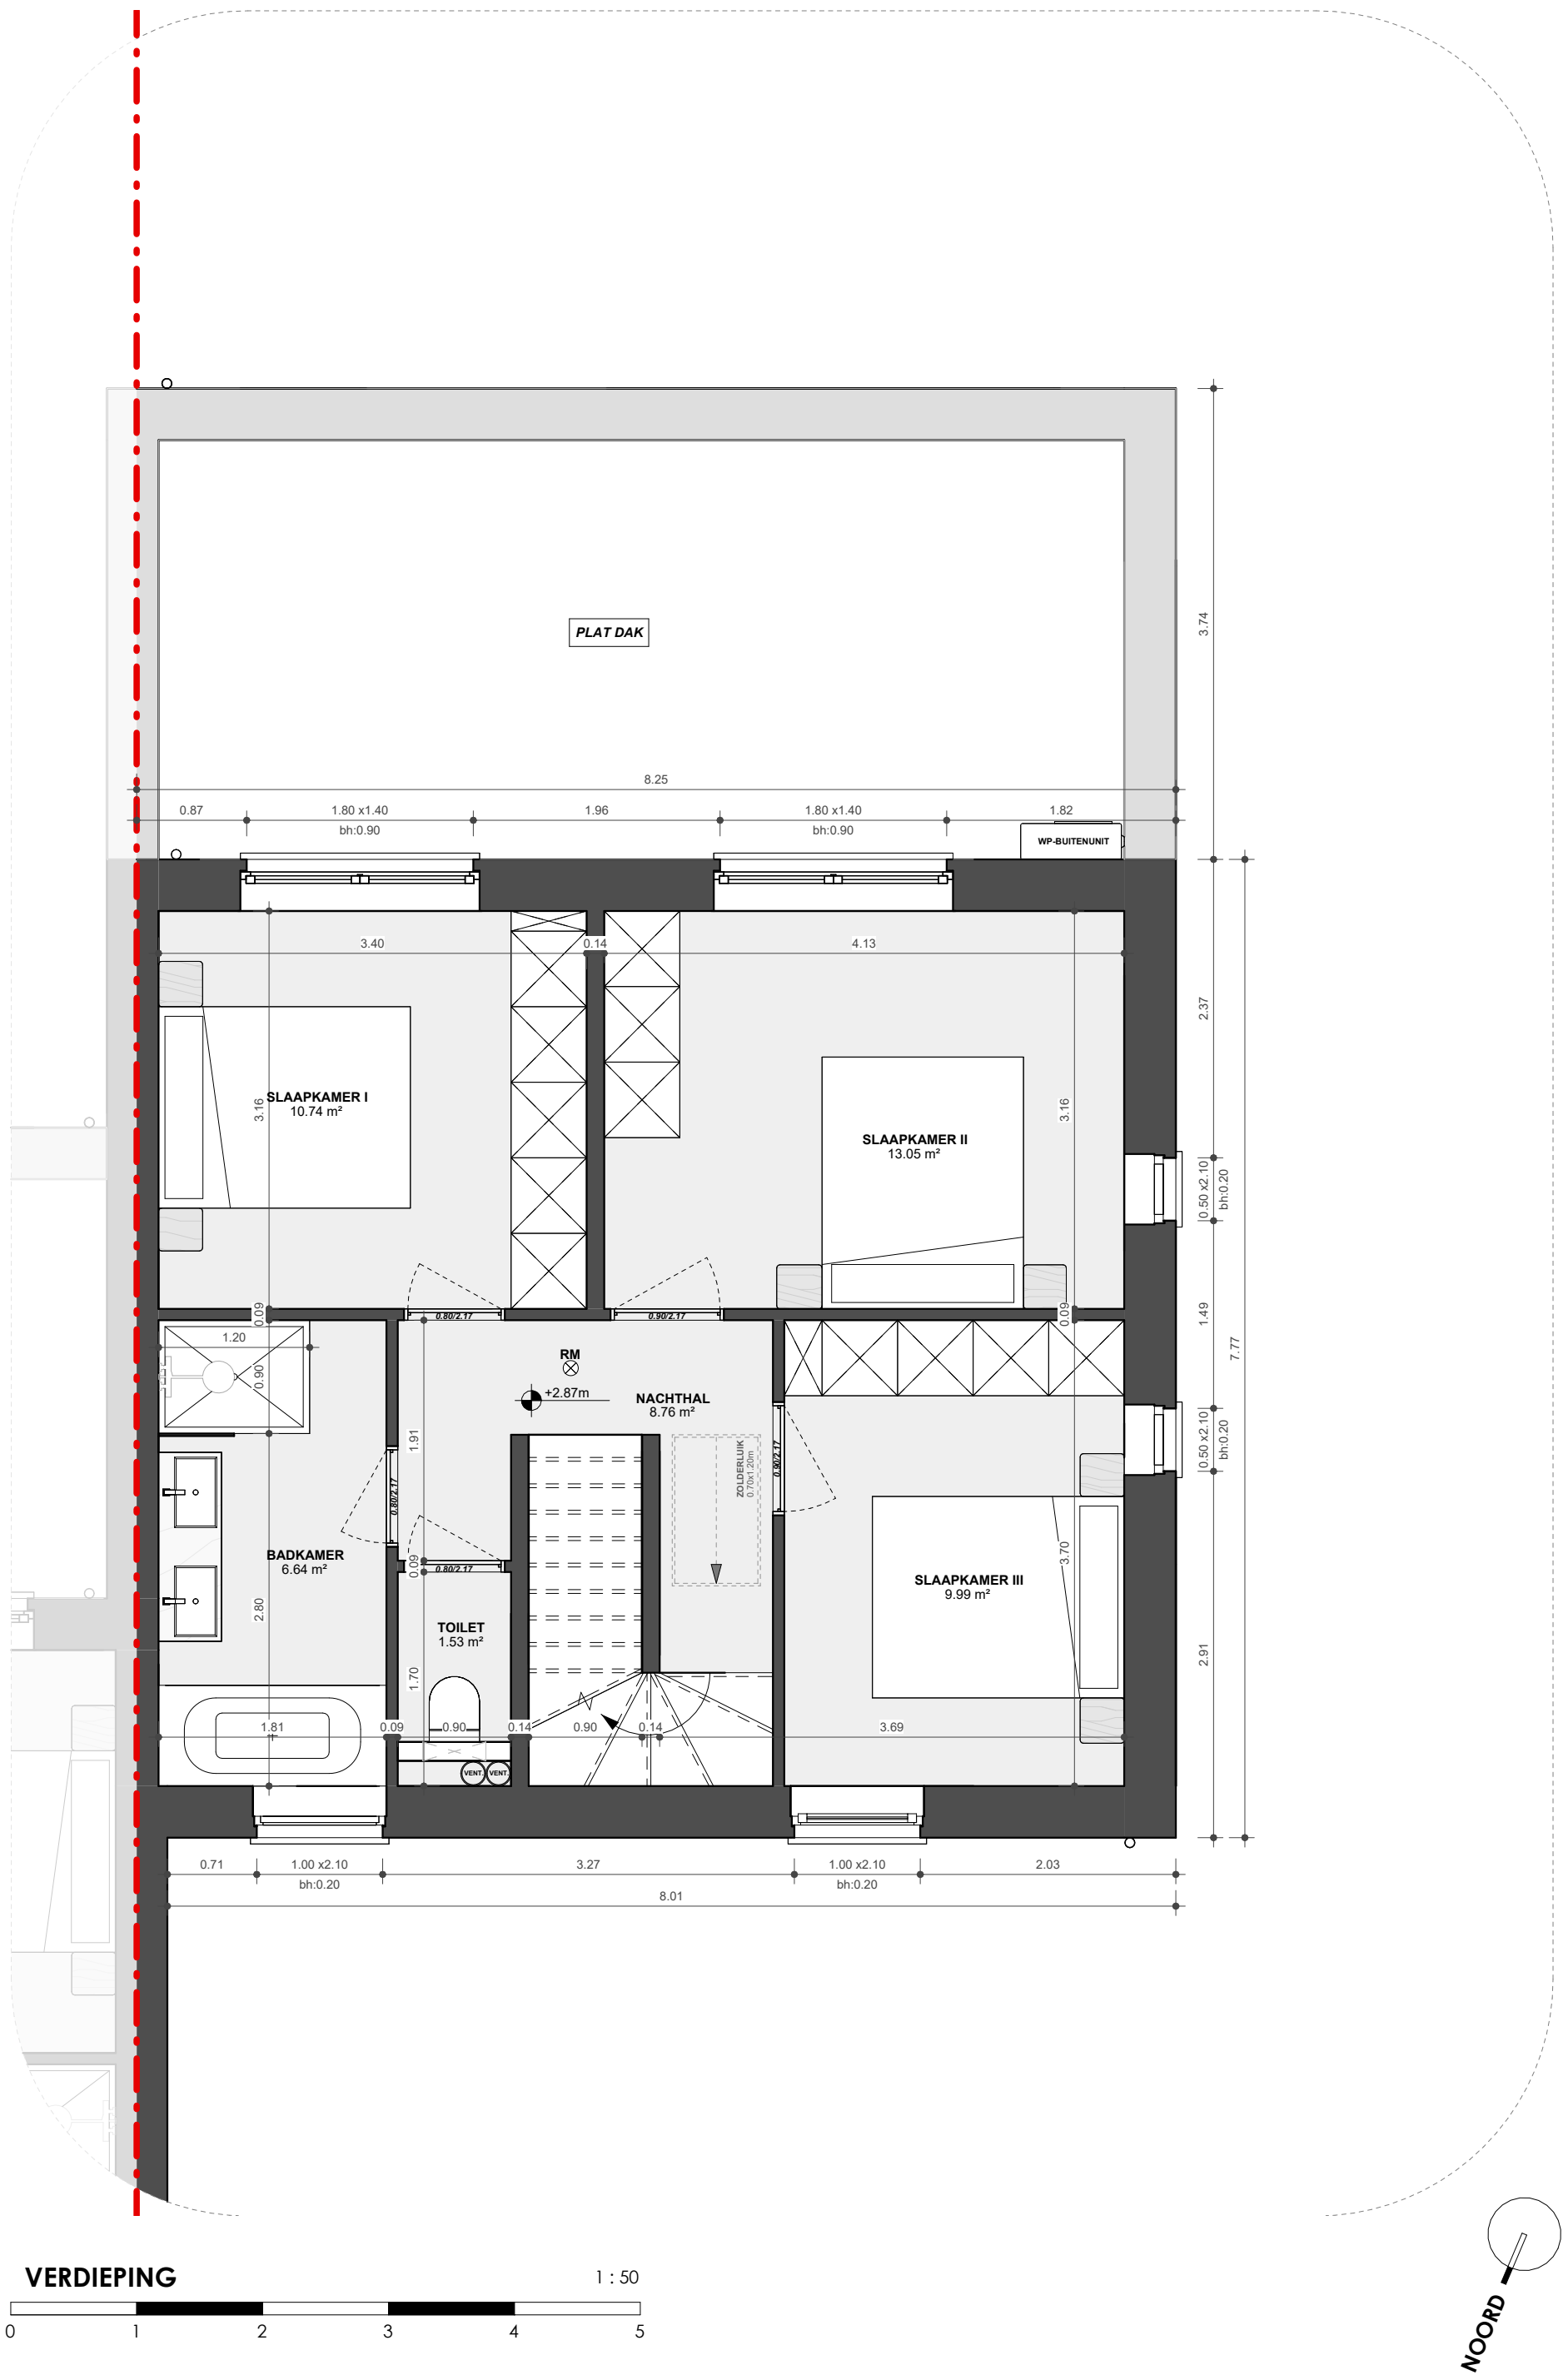


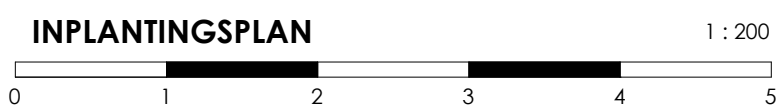





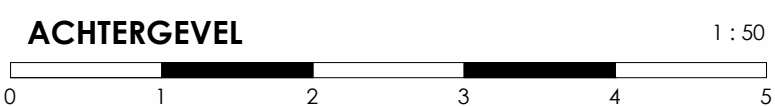

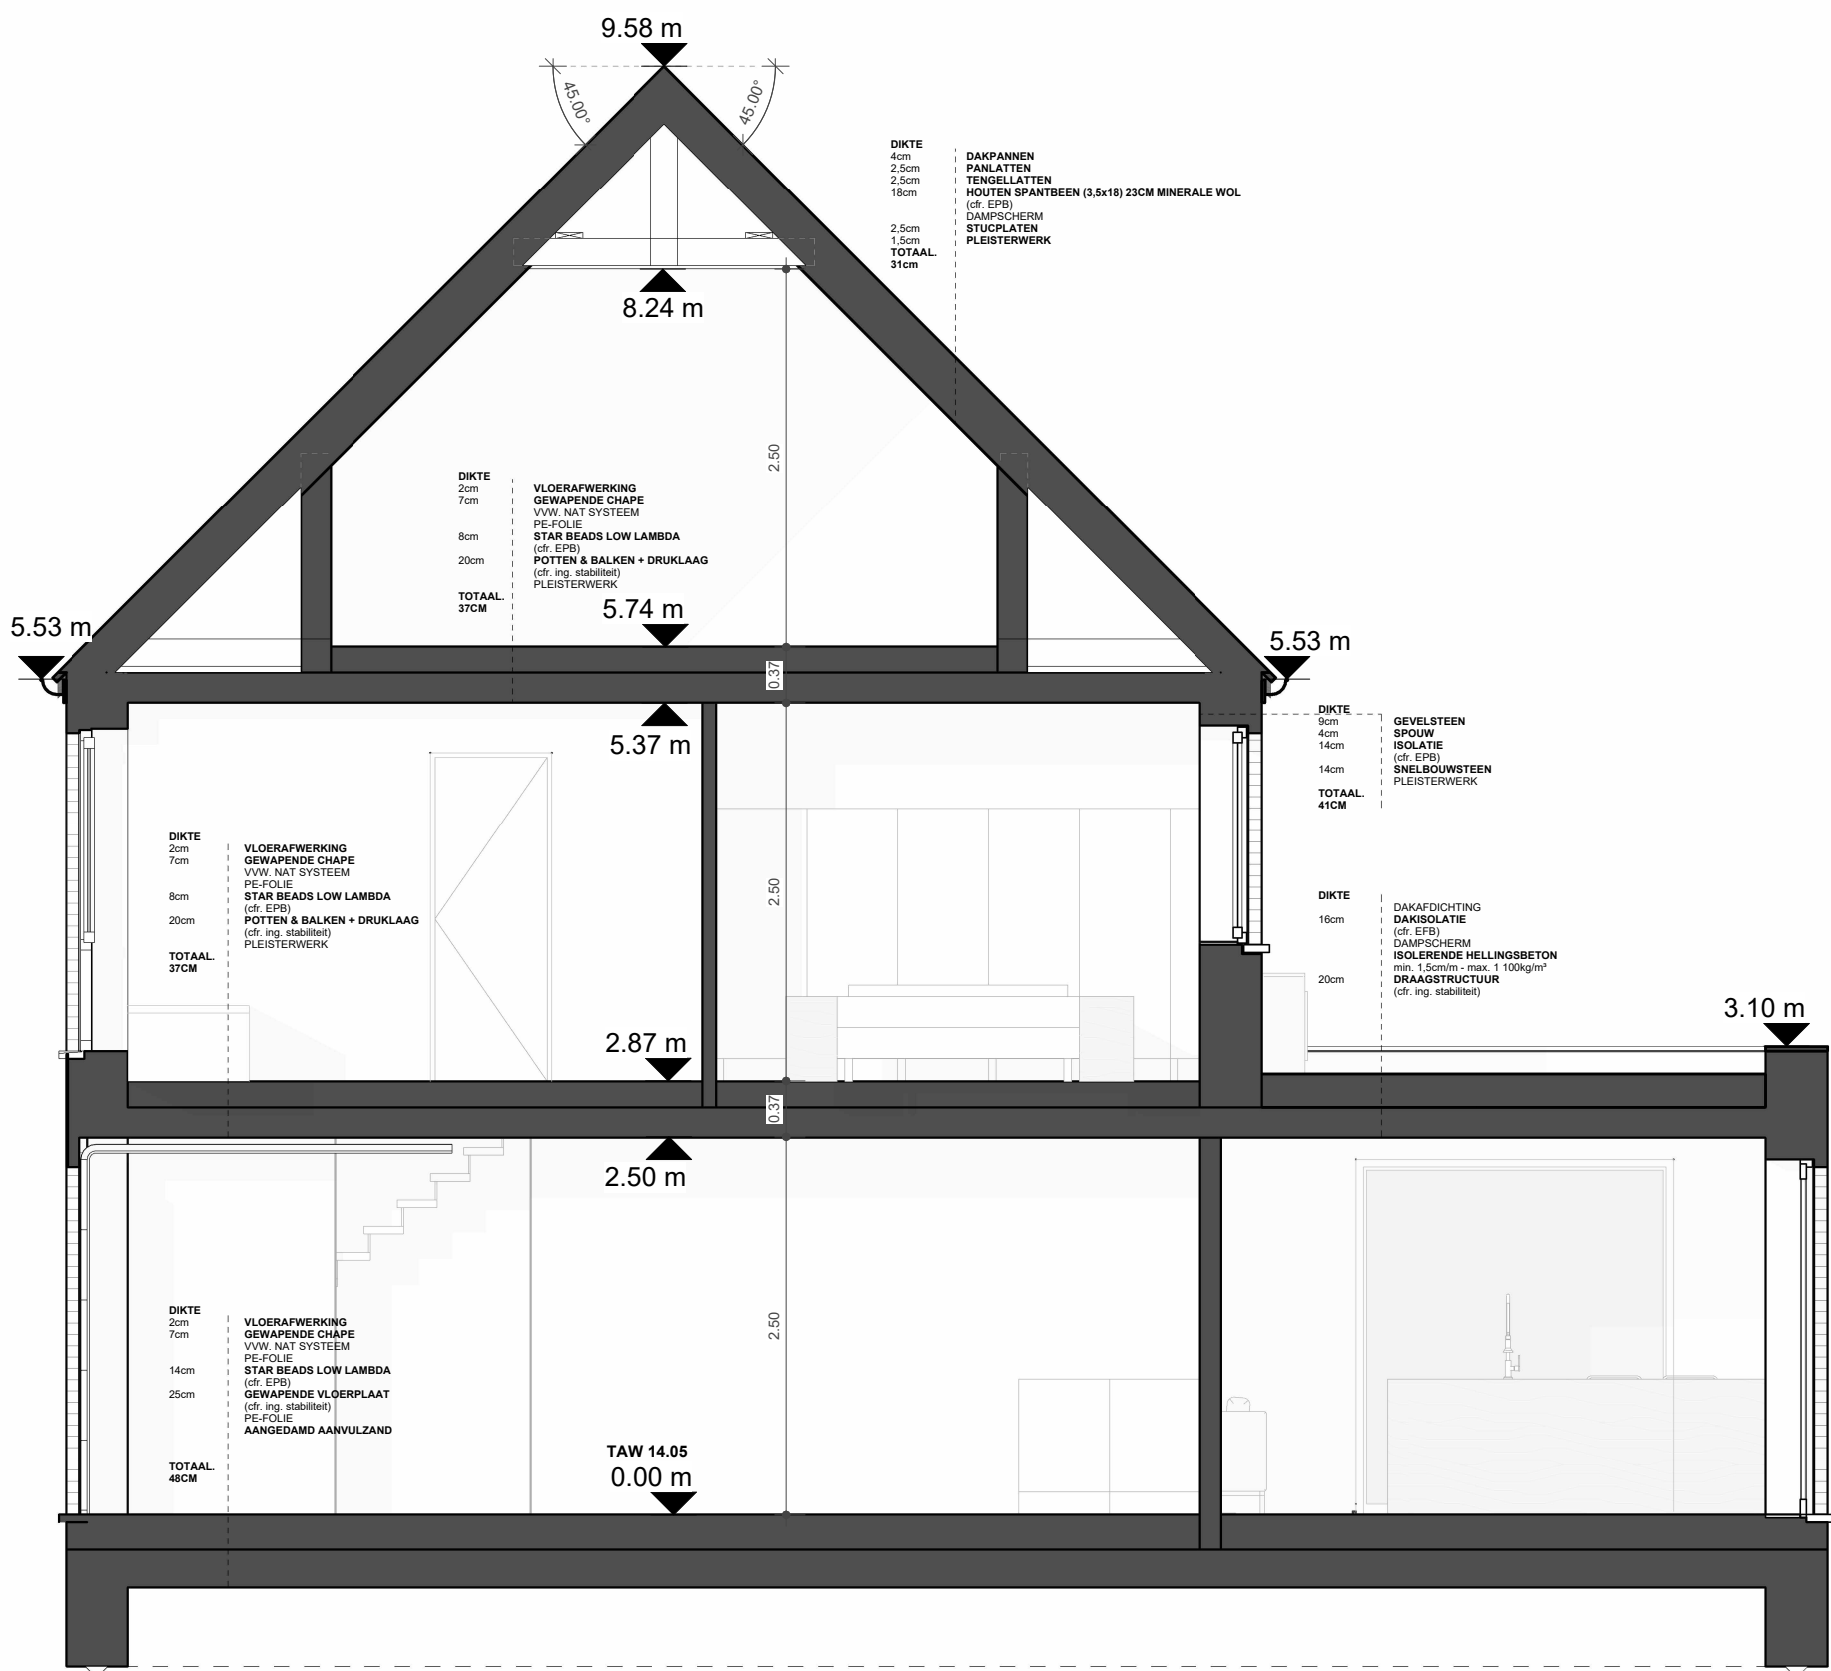

SNEDE

1 : 50

