


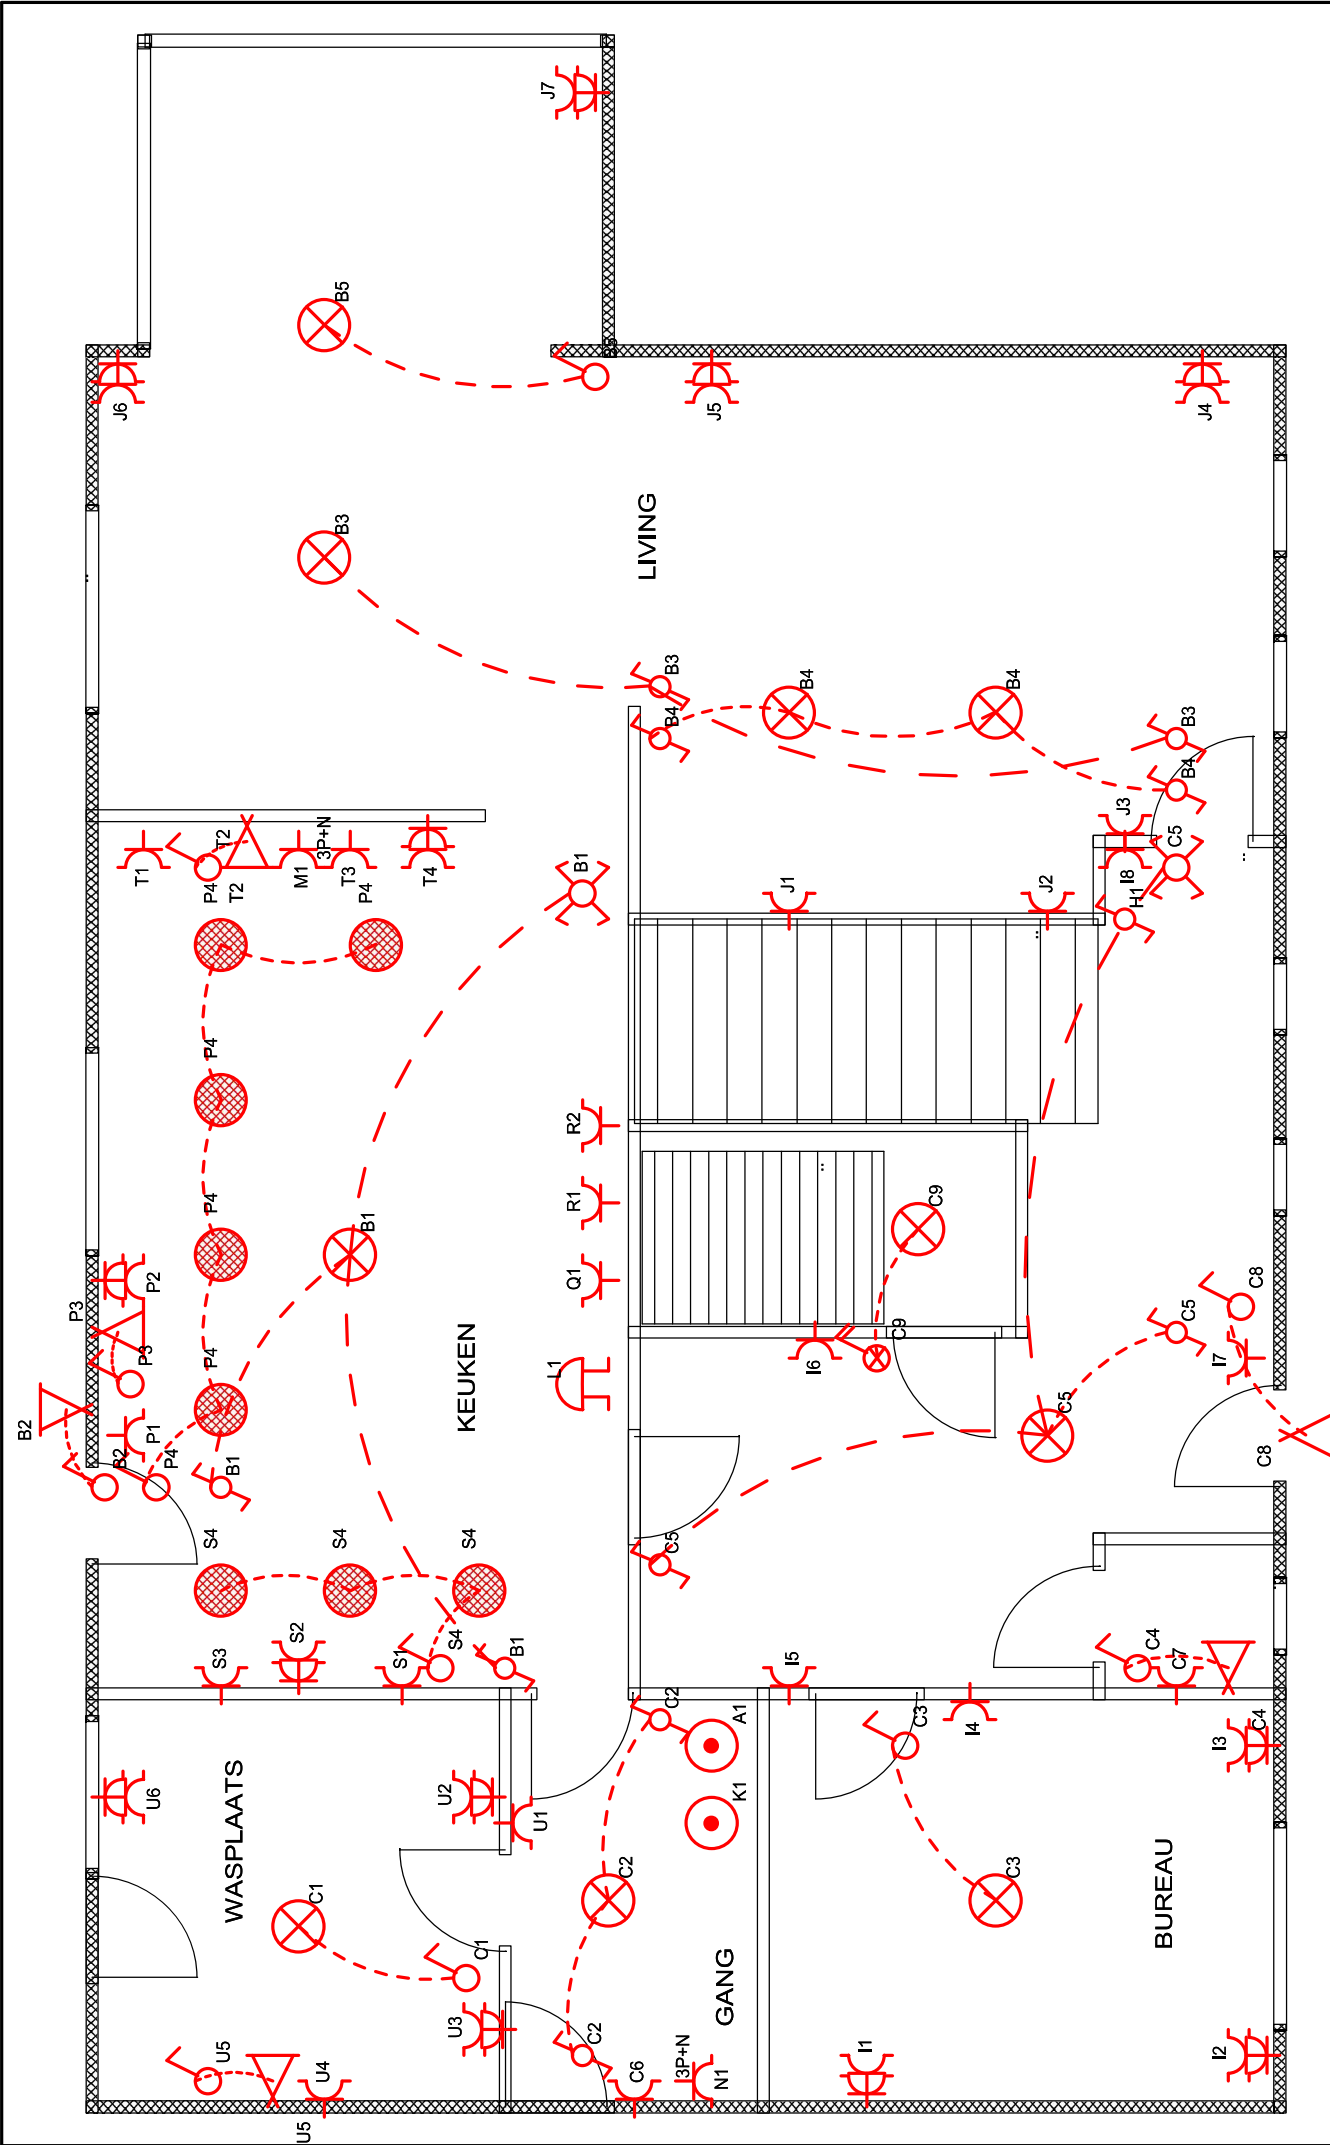

INSTALLATEUR		KEURING	WERF		GELUKVLOER 1	3N, 400V/230V~
Naam	FEYEN BVBA	ORGANIS.	OCB	Naam	KATHAGEN - VANHOLZAETS	
BTW	BE0473505005	Naam	AGTEN CARINE	Straat	EETSEVELDSTRAAT 3	
Datum	01/02/2026	Datum	06/02/2026	Gemeen	BREE	
Handtek	05005	Handtek	AGTEN CARINE	Handtek	..	
				EAN-541449206001116877		