


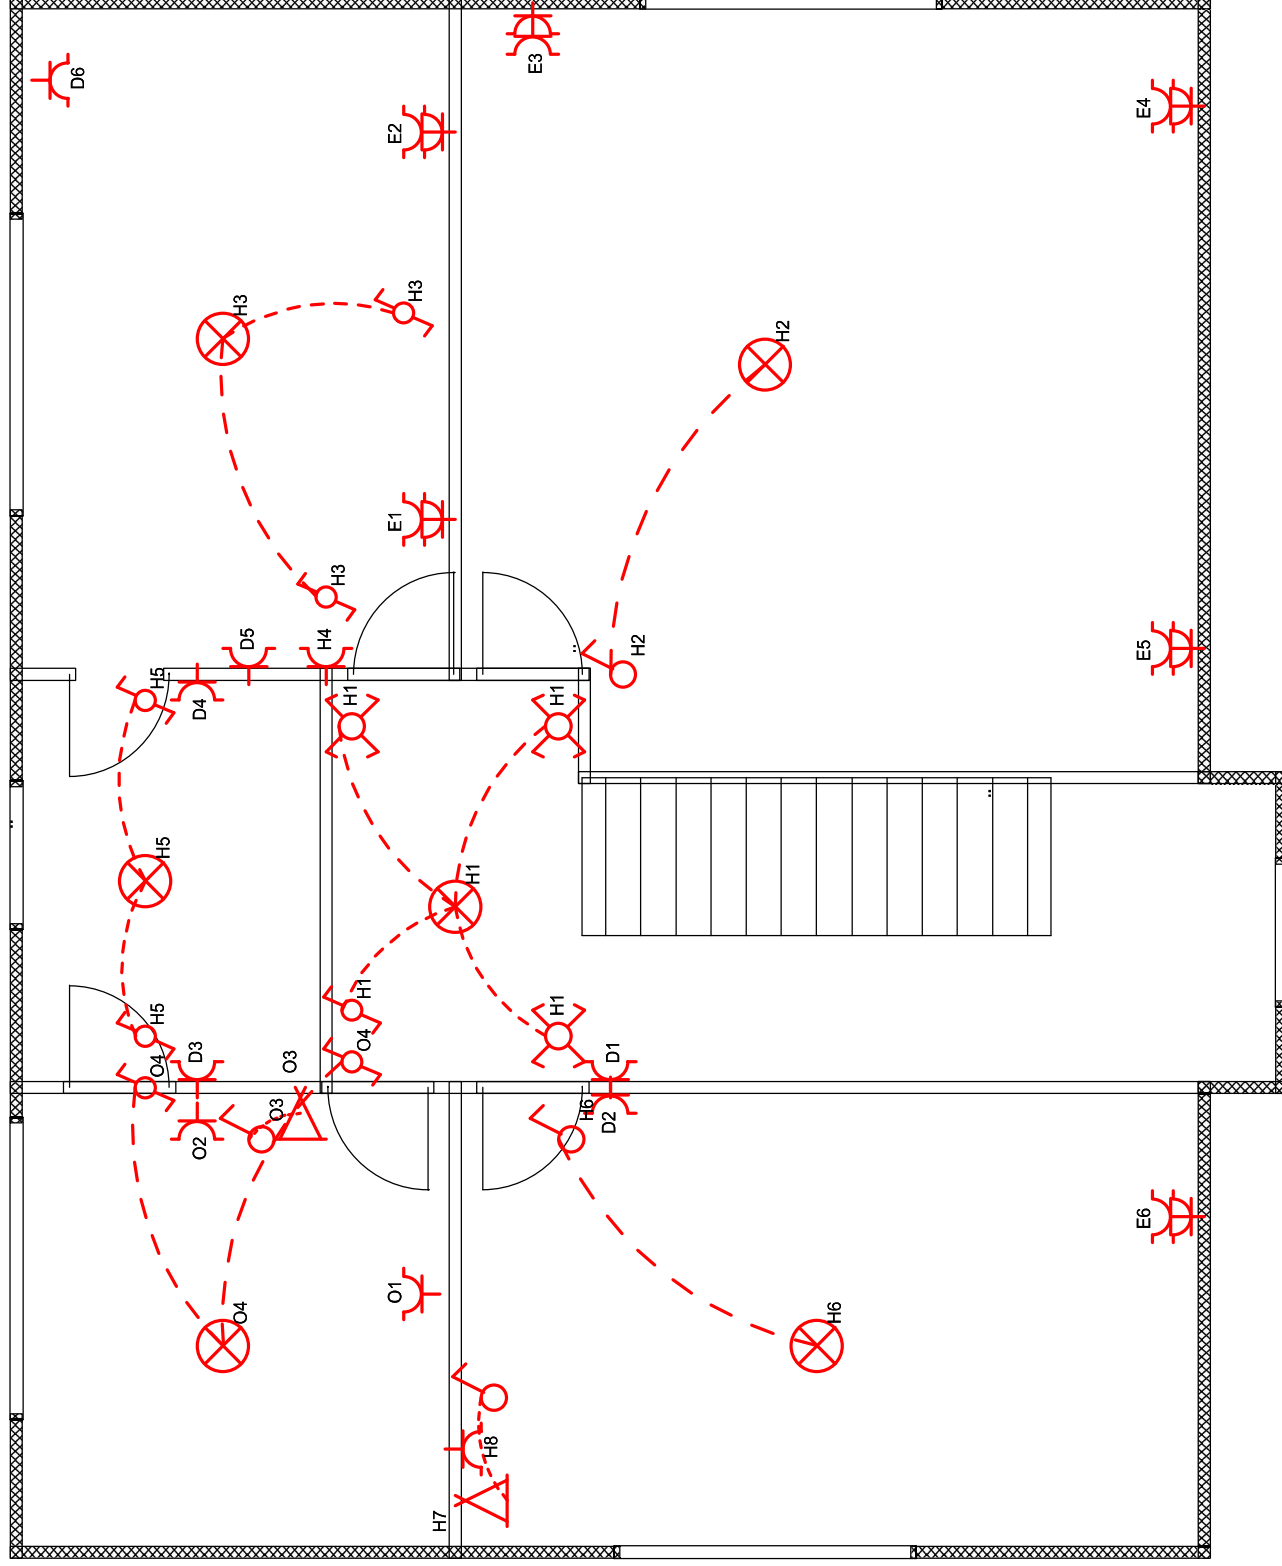

INSTALLATEUR		KEURING		WERF		VERDIEPING		3N, 400V/230V~	
Naam	FEYEN BV/BA	ORGANIS.	OCB	Naam	KATHAGEN - VANHOLZAETS				
BTW	BE0473505005	Naam	AGTEN CARINE	Straat	EETSEVELDSTRAAT 3				
Datum	01/02/2026	Datum	06/02/2026	Gemeen	BREE				
Handtek	05005	Handtek	AGTEN CARINE	Handtek	..				