


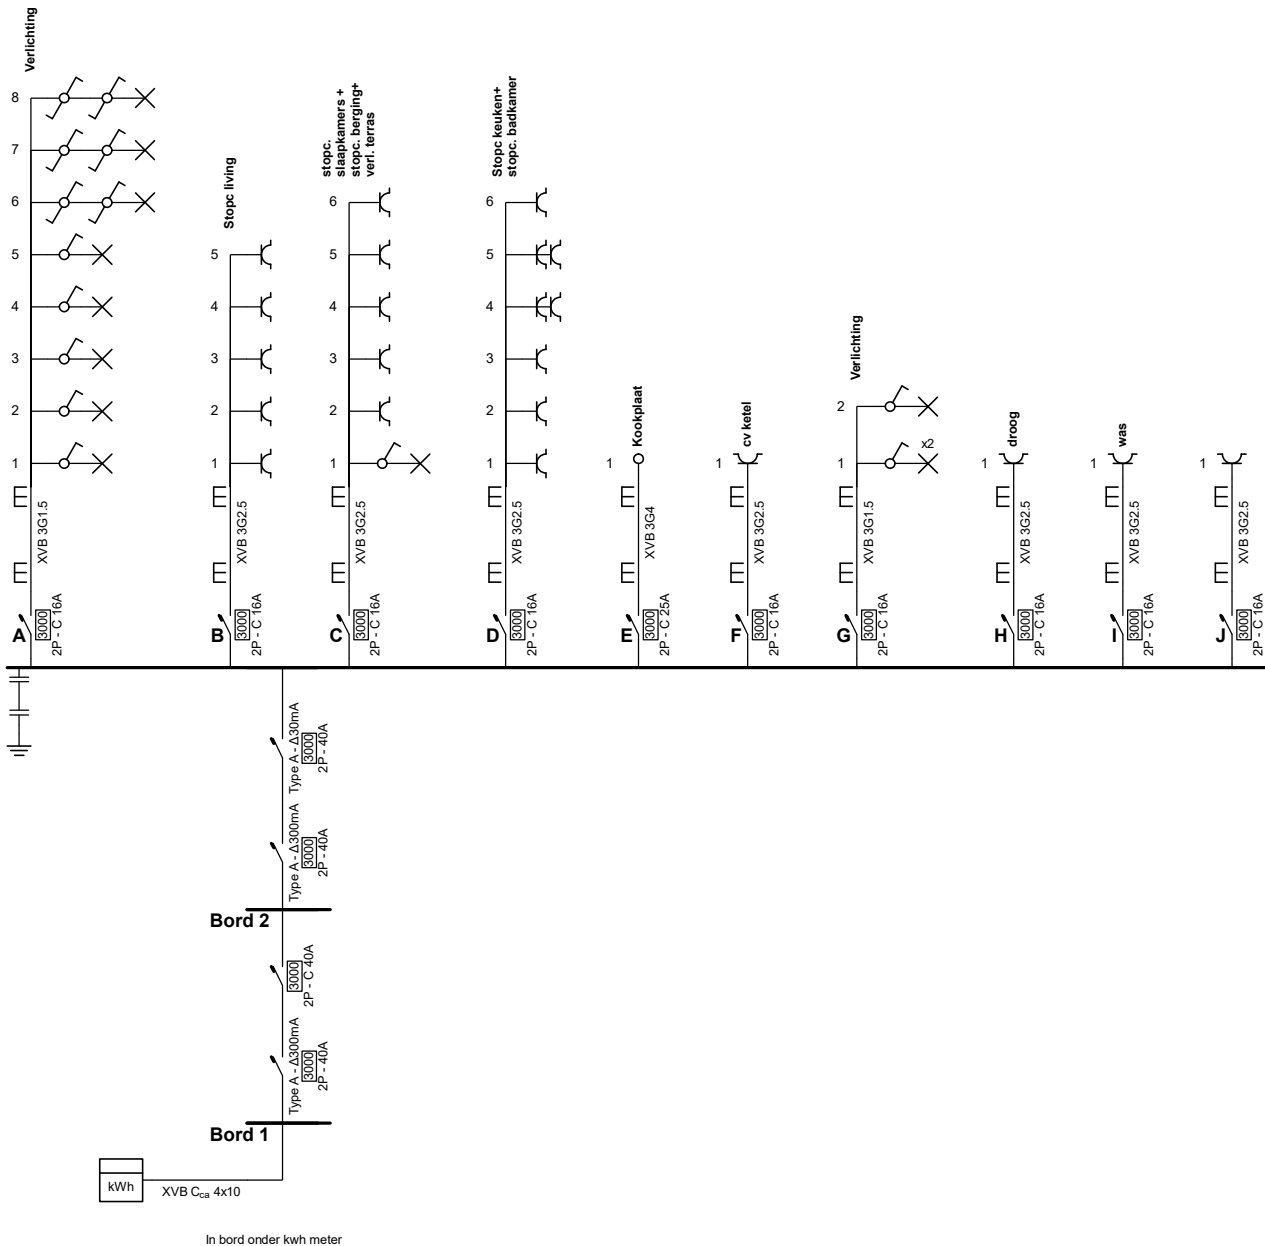

In bord onder kwh meter

**Erkend Organisme**  
ACEG vzw - Brussel HQ  
Ringlaan 39  
1853 Strombeek-Bever  
Tel.: 02 880 88 90  
e-mail: info@aceg.be  
BE 0839.866.481

**Plaats van de elektrische installatie**  
Canadalaan 25\_verdiep1  
Canadalaan 25  
2960 Brecht

**Installateur**  
P.S.C. Electro bv  
Starrenhoflaan 44 Unit 6  
2950 Kapellen  
GSM: 0497 45 42 49  
e-mail: info@pscelectro.com  
BE 0808.390.179

*pscelectro*


**p. 1/4**  
**Eendraadschema**

Datum: 23/04/2026

2 x 230V ~ 50Hz

V.2026-08-10 07:21:21

# 1e Links

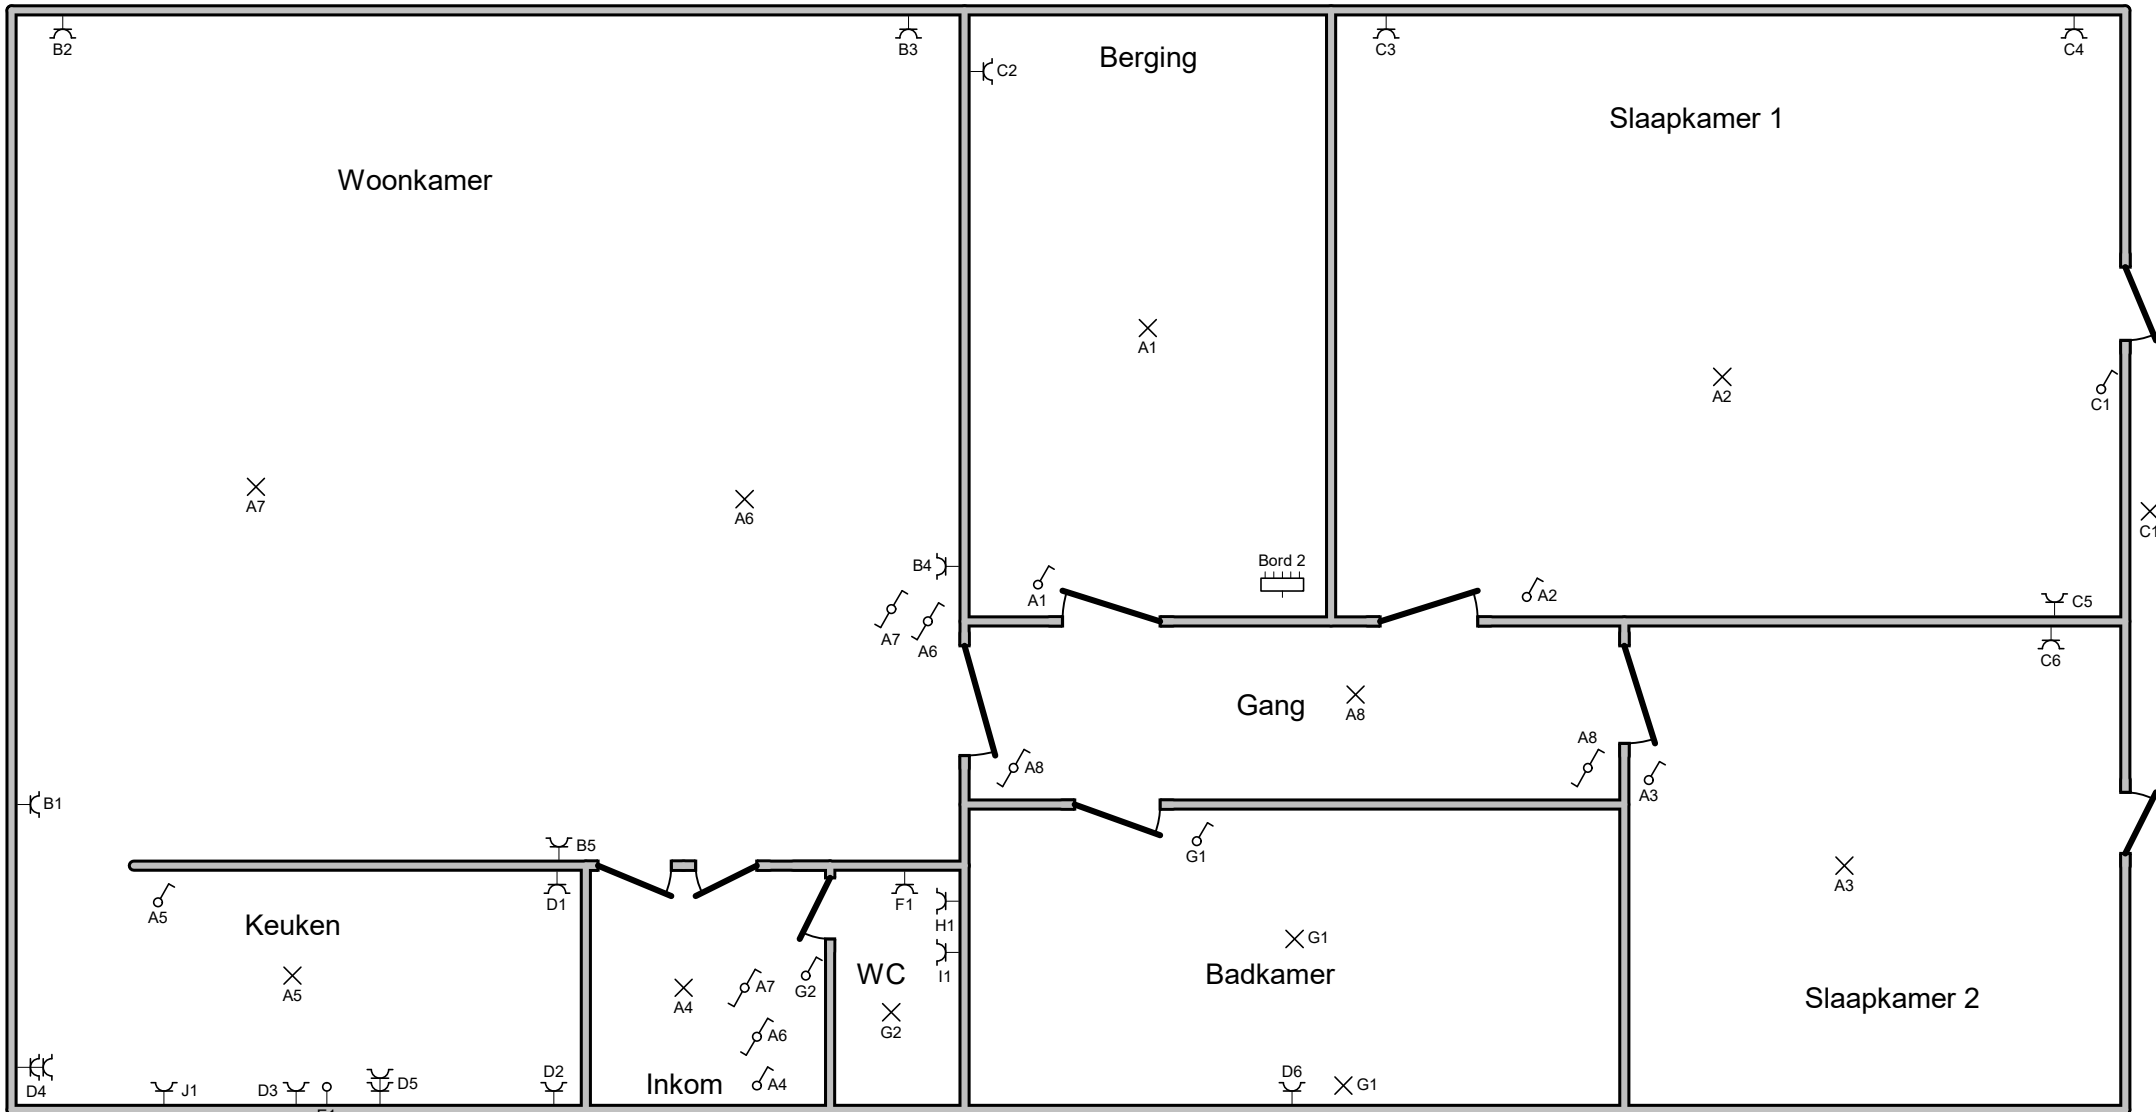


**Erkend Organisme**  
 ACEG vzw - Brussel HQ  
 Ringlaan 39  
 1853 Strombeek-Bever  
 Tel.: 02 880 88 90  
 e-mail: info@aceg.be  
 BE 0839.866.481

**Plaats van de elektrische installatie**  
 Canadalaan 25\_verdiep1  
 Canadalaan 25  
 2960 Brecht

**Installateur**  
 P.S.C. Electro bv  
 Starrenhoflaan 44 Unit 6  
 2950 Kapellen  
 GSM: 0497 45 42 49  
 e-mail: info@pscelectro.com  
 BE 0808.390.179

*pscelectro*

**p. 2/4**  
**Situatieplan**  
 Datum: 23/04/2026  
 2 x 230V ~ 50Hz  
 V.2026-08-10 07:21:21

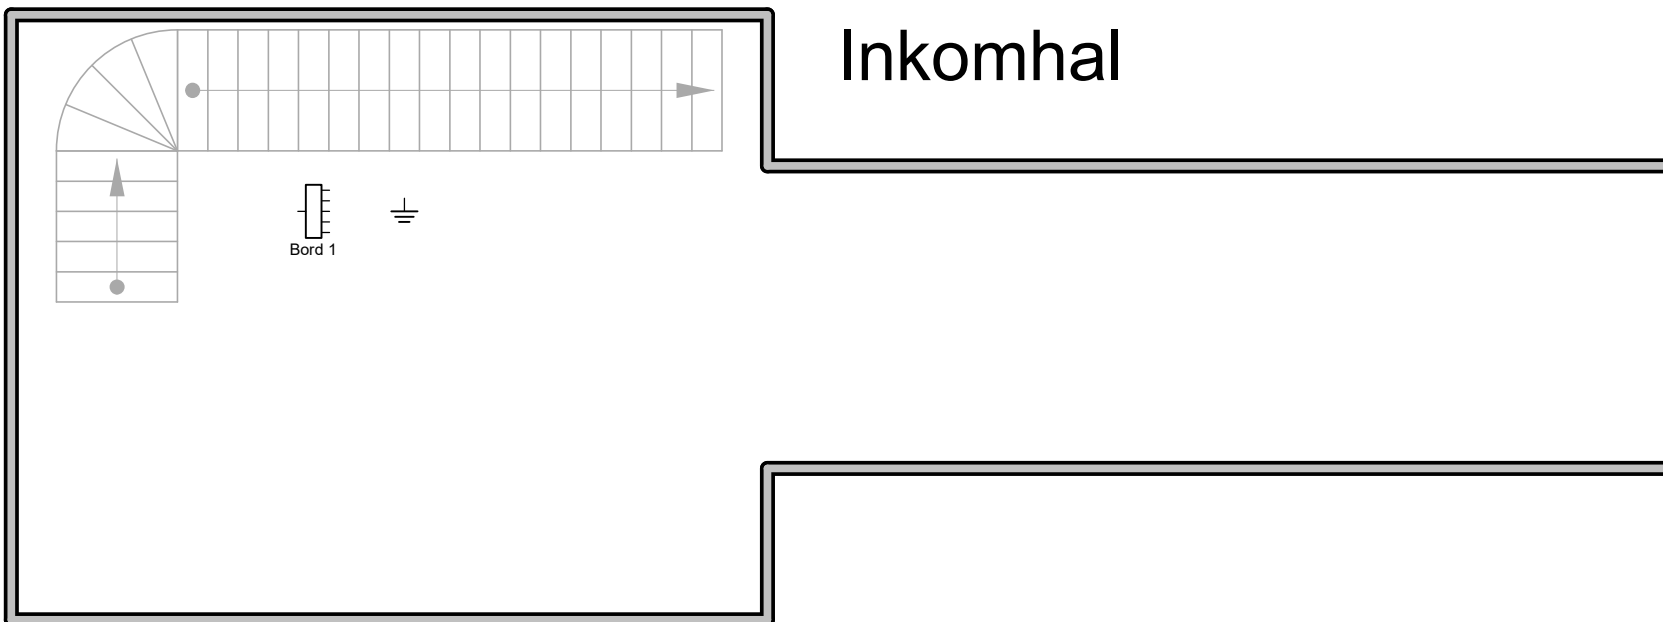

#### Erkend Organisme

ACEG vzw - Brussel HQ  
Ringlaan 39  
1853 Strombeek-Bever  
Tel.: 02 880 88 90  
e-mail: info@aceg.be  
BE 0839.866.481

#### Plaats van de elektrische installatie

Canadalaan 25\_verdiep1  
Canadalaan 25  
2960 Brecht

#### Installateur

P.S.C. Electro bv  
Starrenhoflaan 44 Unit 6  
2950 Kapellen  
GSM: 0497 45 42 49  
e-mail: info@pscelectro.com  
BE 0808.390.179

*pscelectro*

#### p. 3/4 Situatieplan

Datum: 23/04/2026

2 x 230V ~ 50Hz

V.2026-08-10 07:21:21

|               |                                                   |
|---------------|---------------------------------------------------|
| <b>Bord 1</b> |                                                   |
| <b>Bord 2</b> |                                                   |
| <b>A</b>      | Verlichting                                       |
| <b>B</b>      | Stopc living                                      |
| <b>C</b>      | stopc. slaapkamers + stopc. berging+ verl. terras |
| <b>D</b>      | Stopc keuken+ stopc. badkamer                     |
| <b>E</b>      | Kookplaat                                         |
| <b>F</b>      | cv ketel                                          |
| <b>G</b>      | Verlichting                                       |
| <b>H</b>      | droog                                             |
| <b>I</b>      | was                                               |
| <b>J</b>      |                                                   |

**Erkend Organisme**  
 ACEG vzw - Brussel HQ  
 Ringlaan 39  
 1853 Strombeek-Bever  
 Tel.: 02 880 88 90  
 e-mail: info@aceg.be  
 BE 0839.866.481

**Plaats van de elektrische installatie**  
 Canadalaan 25\_verdiep1  
 Canadalaan 25  
 2960 Brecht

**Installateur**  
 P.S.C. Electro bv  
 Starrenhoflaan 44 Unit 6  
 2950 Kapellen  
 GSM: 0497 45 42 49  
 e-mail: info@pscelectro.com  
 BE 0808.390.179



**p. 4/4**  
**Lijst Kringen**

Datum: 23/04/2026

2 x 230V ~ 50Hz

V.2026-08-10 07:21:21