


V O O R

A C H T E R

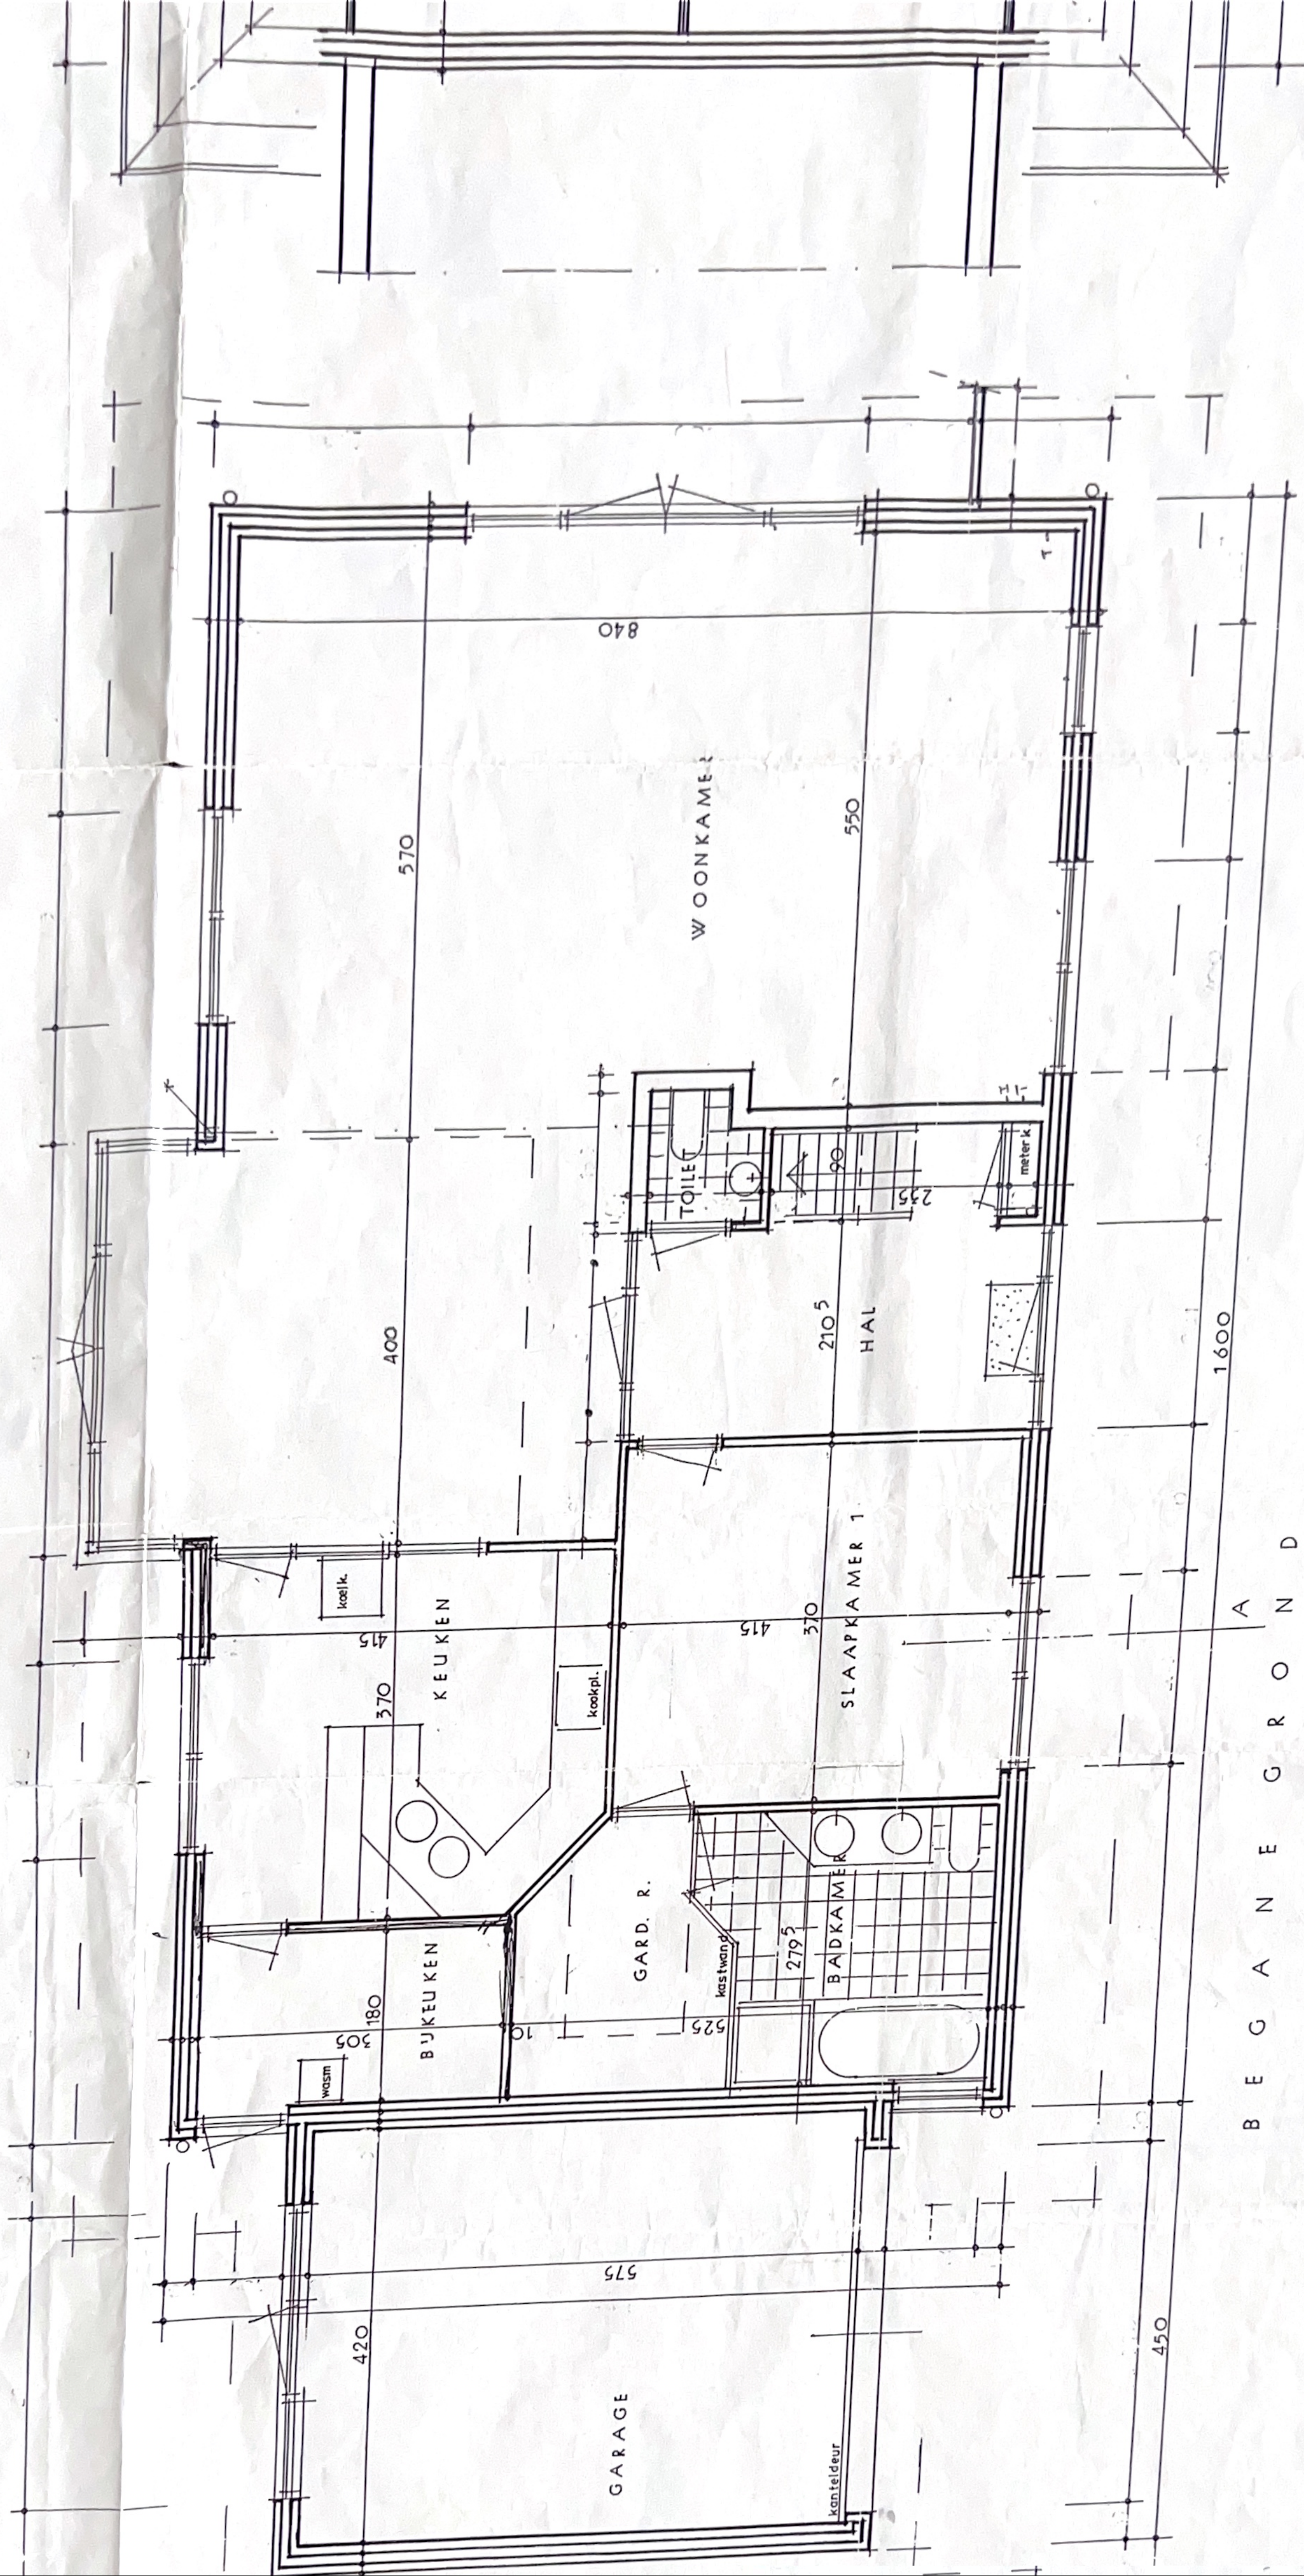


B E G A N E G R O N D

DAK pannen
GEVELS metselwerk
KOZIJNEN hout wit
GOTEN hout wit

BOUWER

L. Z 11

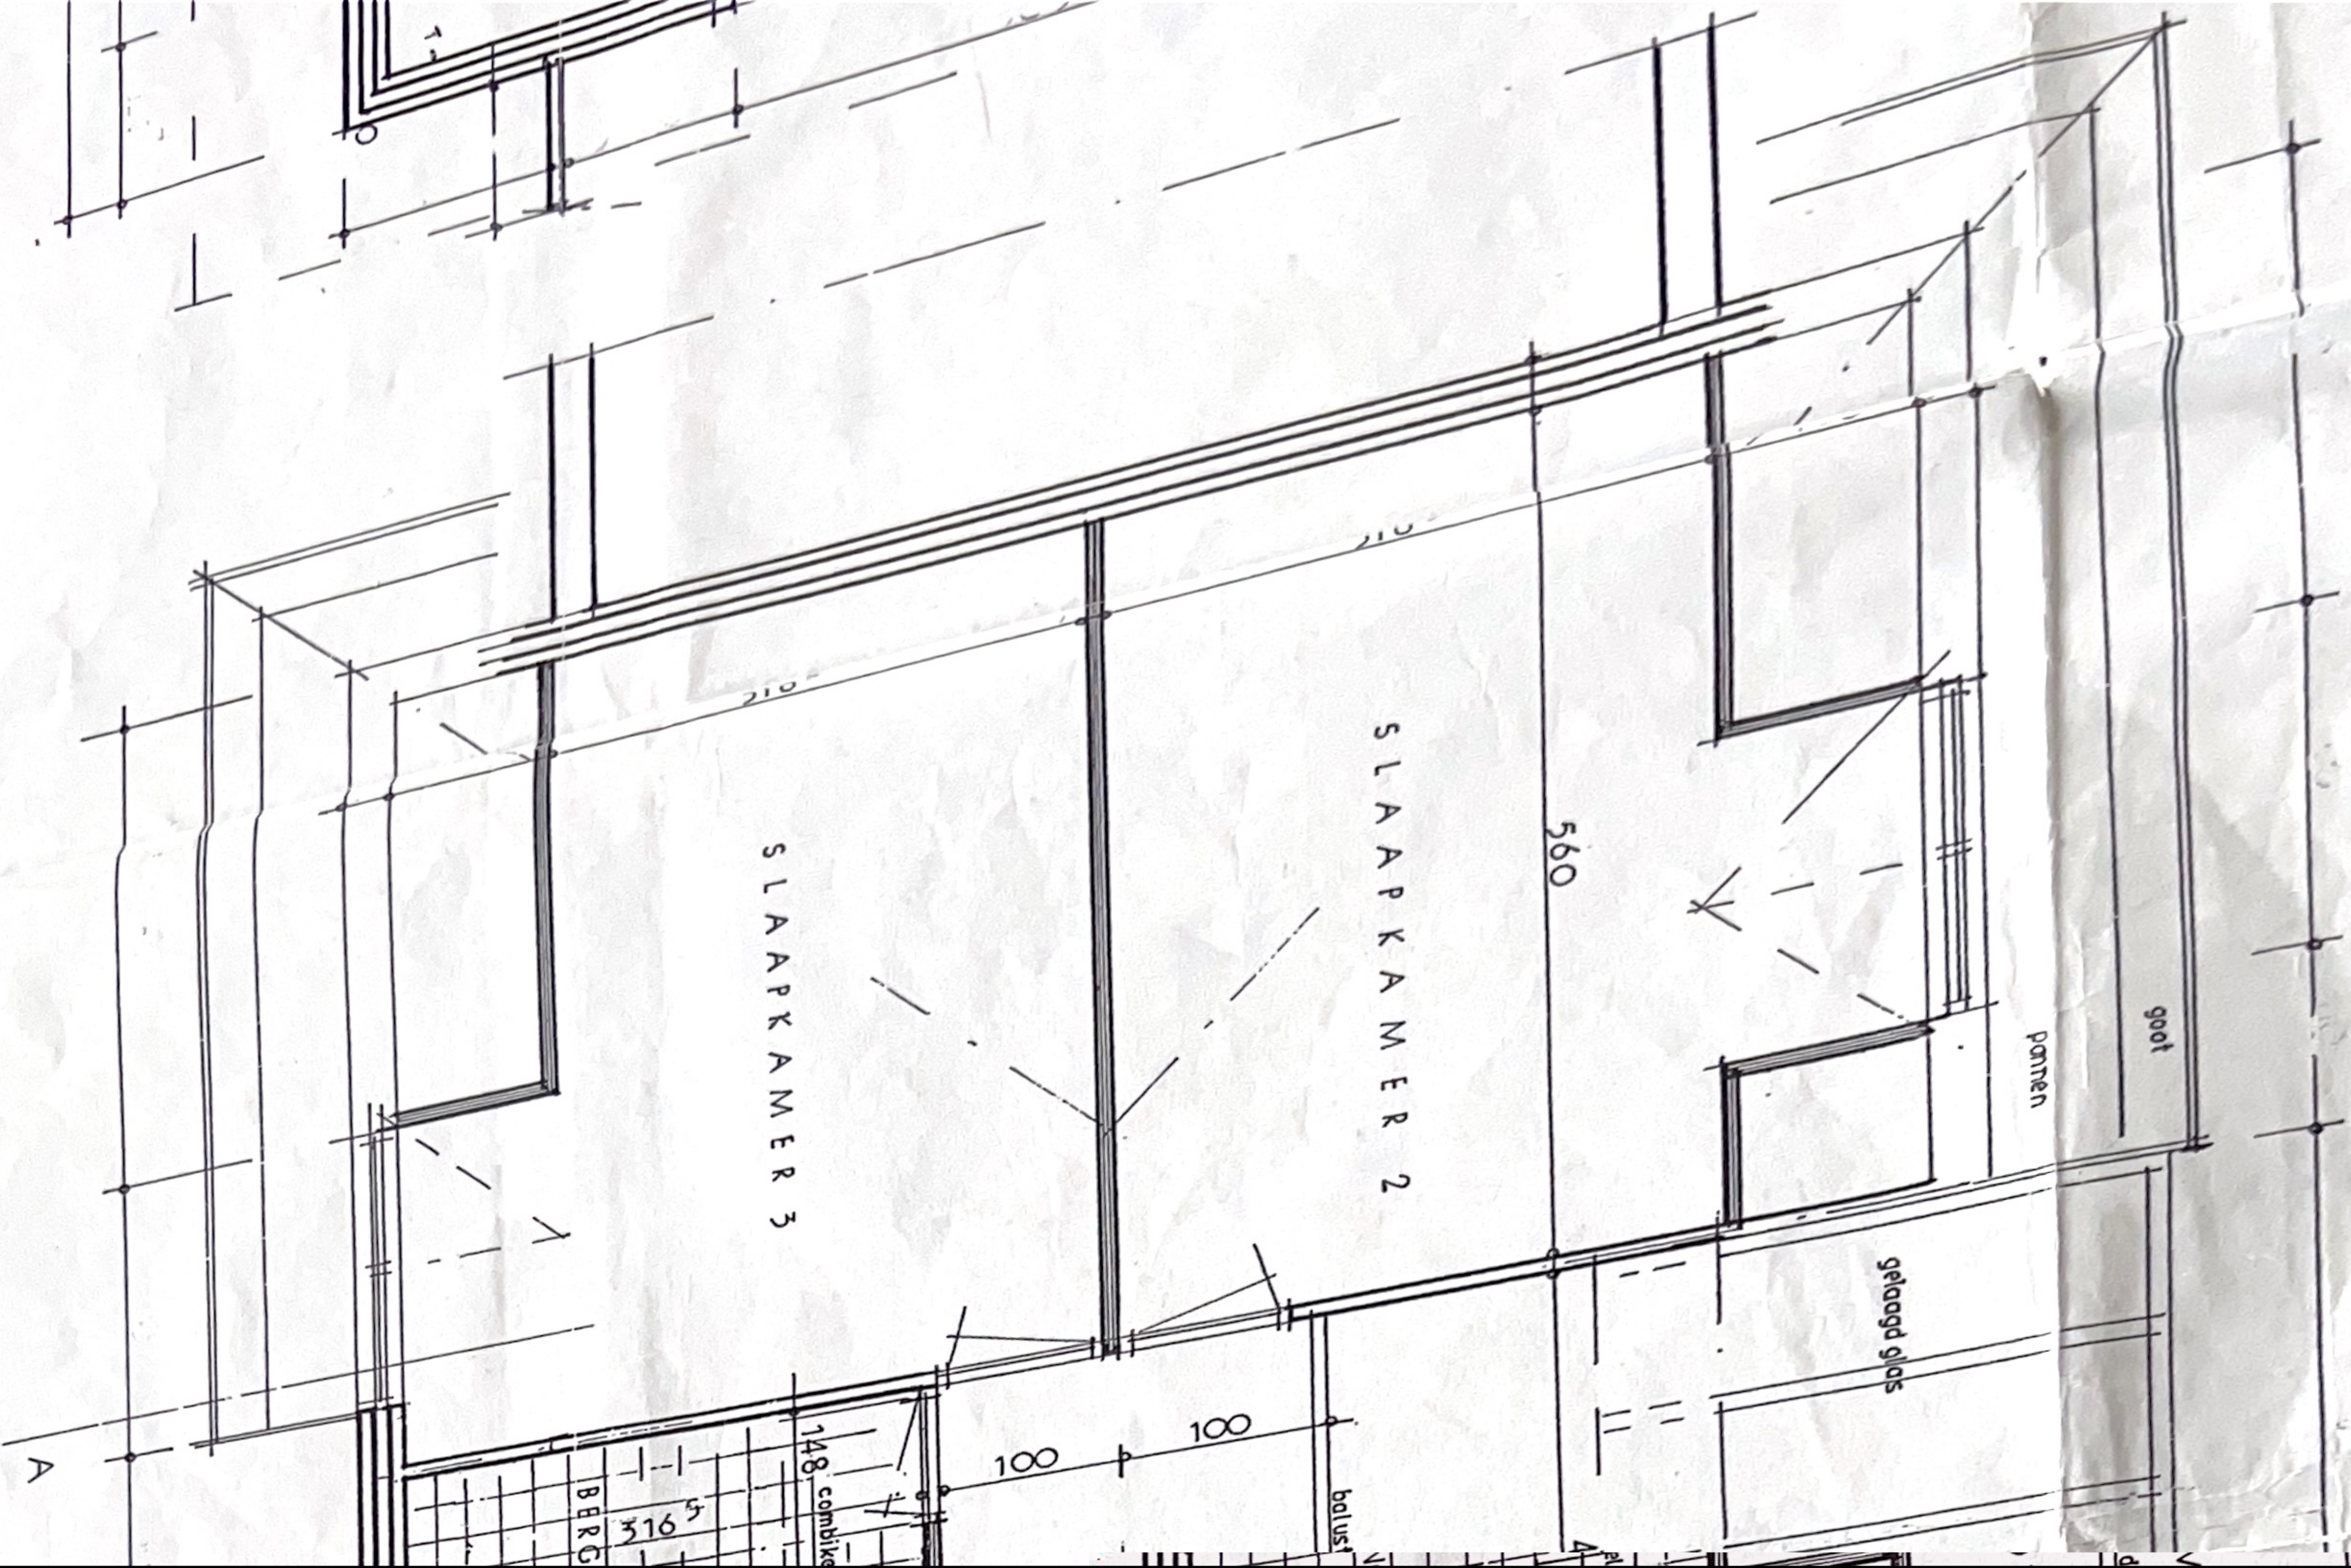

VERDIEPING A

BOUWHEER:
[Signature]

DE ARCHITECT:
[Signature]