


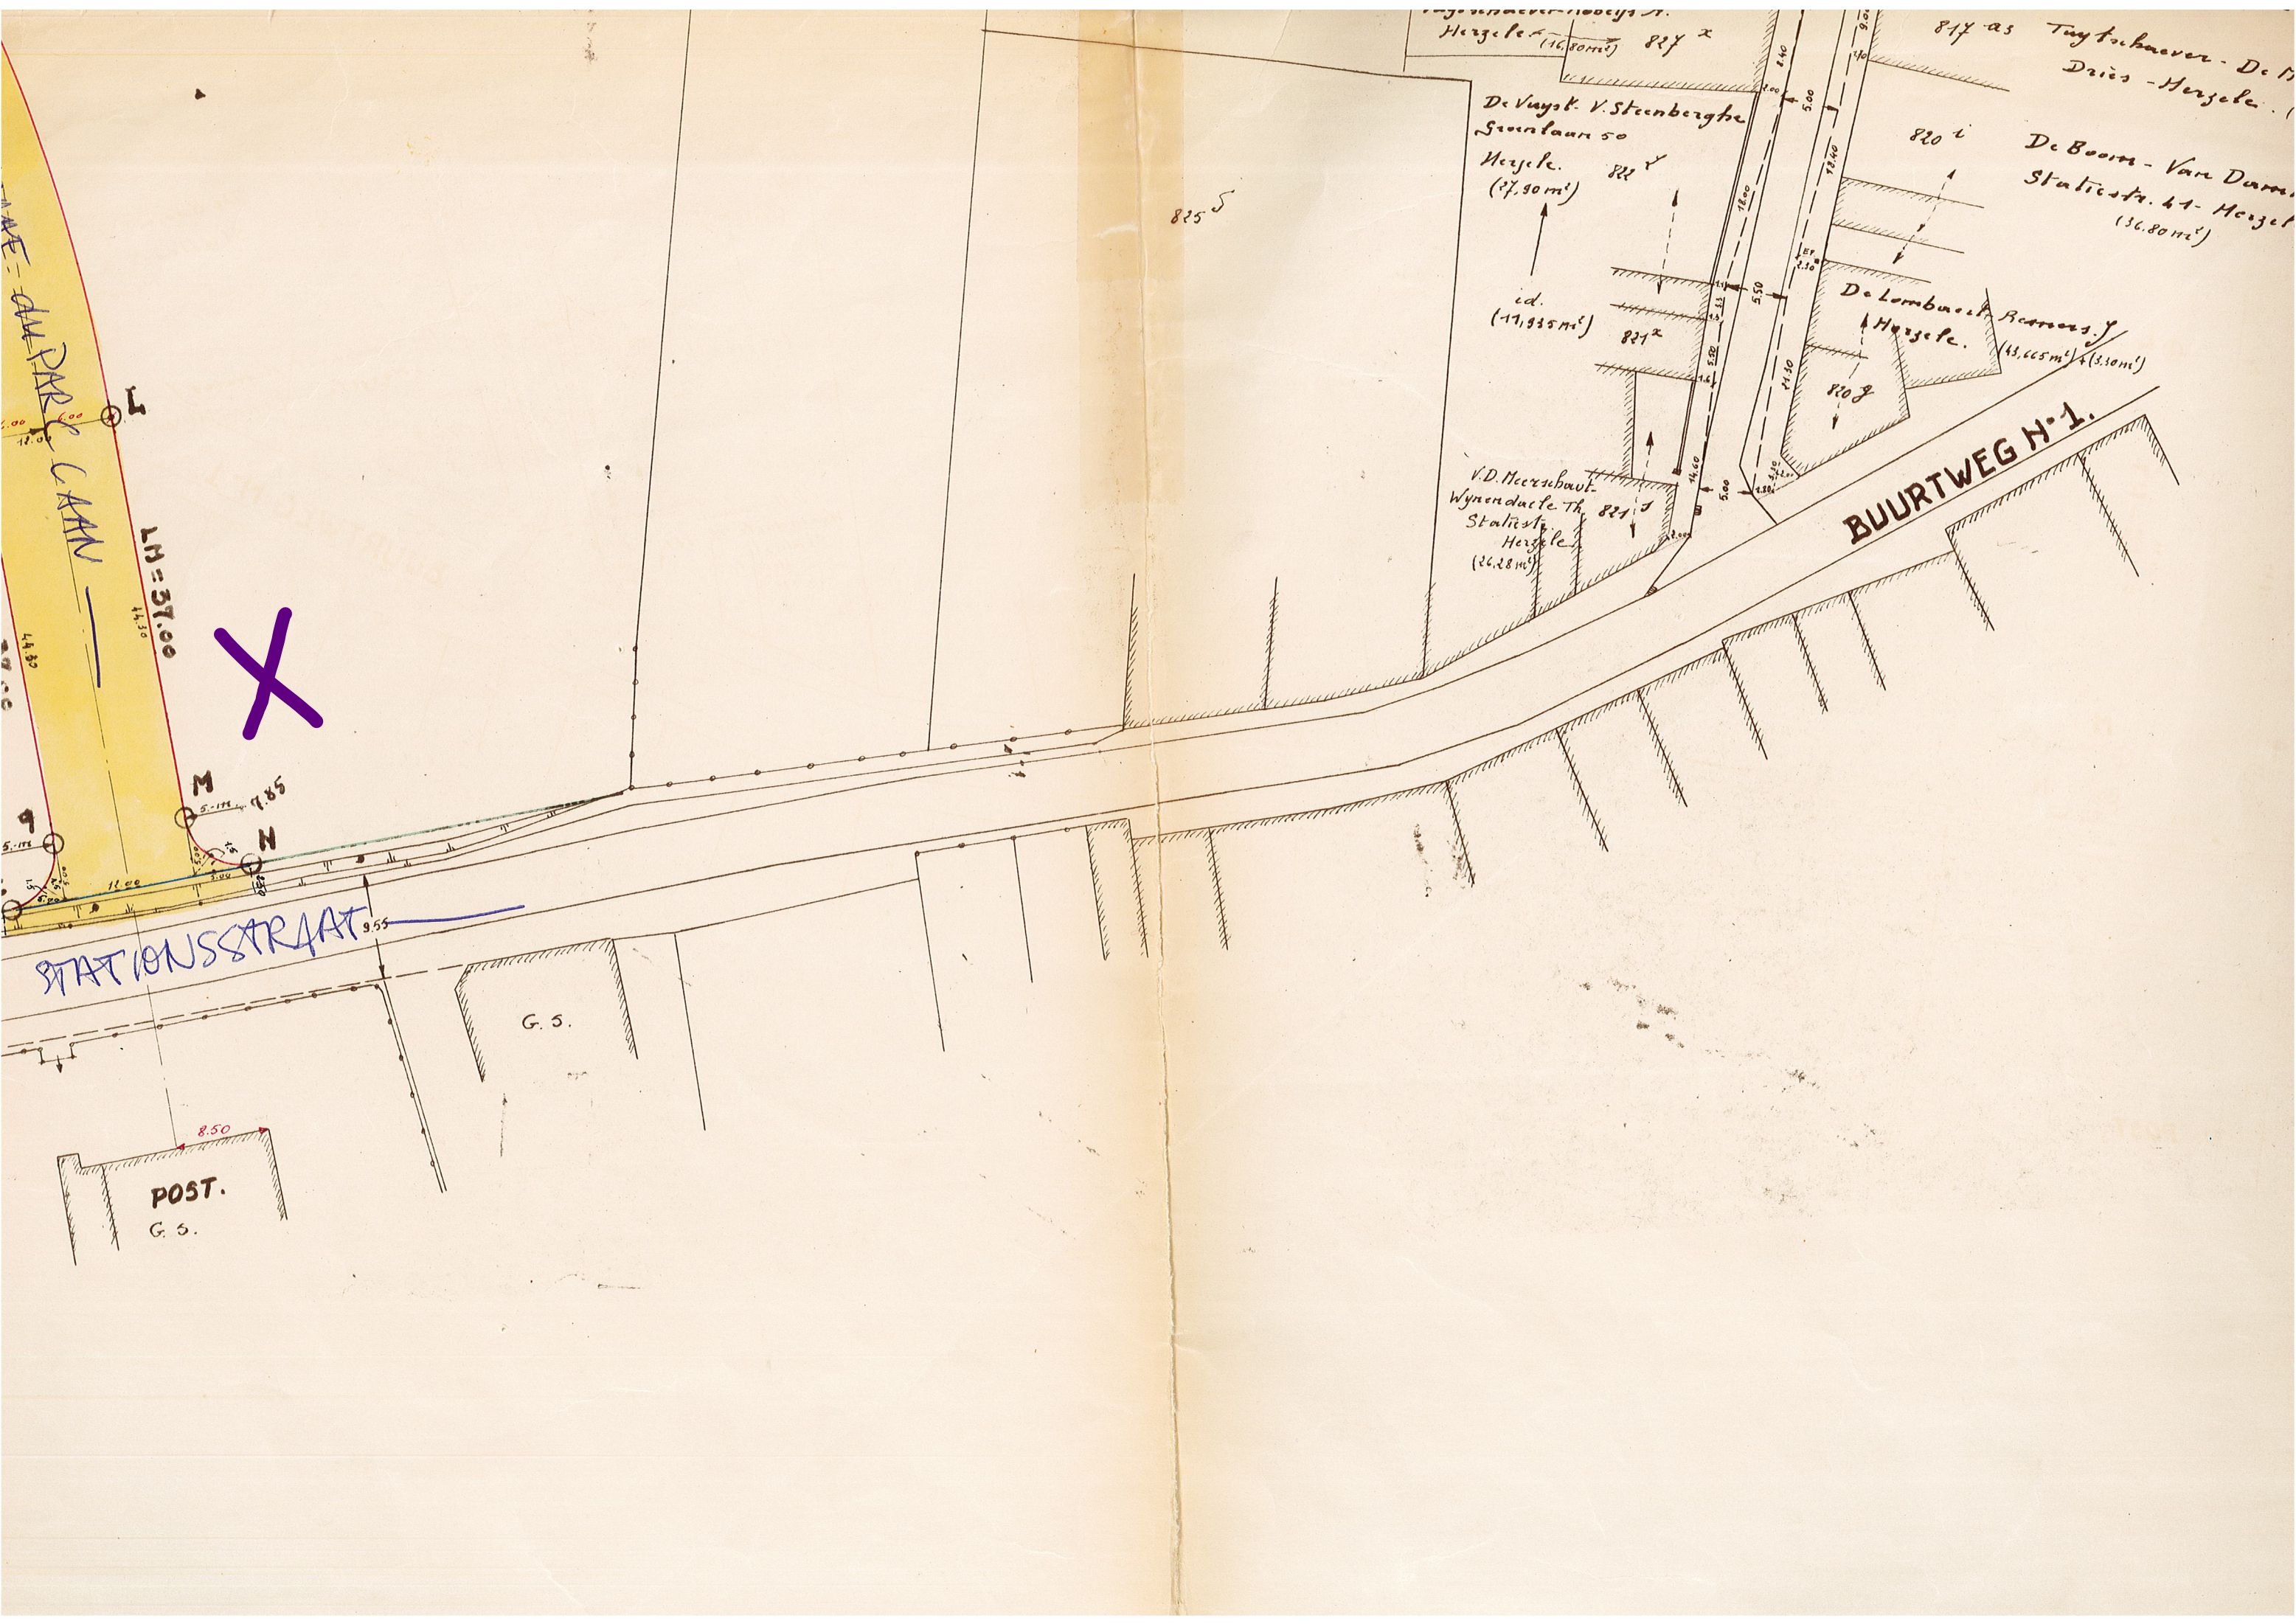

Herzede (16,80 m<sup>2</sup>) 827 x

De Vrijst. V. Steenberghe  
Gruutlaan 50  
Herzede. 822 y  
(27,90 m<sup>2</sup>)

id.  
(17,935 m<sup>2</sup>) 821 x

V.D. Heerschaut.  
Wynendael Th.  
Statist.  
Herzede.  
(26,28 m<sup>2</sup>) 821 f

817 as Tuytshaver - De Boorn  
Dries - Herzede.

820 i De Boorn - Van Darn  
Statist. 61 - Herzede  
(36,80 m<sup>2</sup>)

De Lombard Reemers J.  
Herzede.  
(43,665 m<sup>2</sup>) + (3,10 m<sup>2</sup>)  
820 f

BUURTWEG N.1.

STATIONSSTRAAT

POST.  
G. S.

G. S.



LN = 37.00

du RRE C KHN